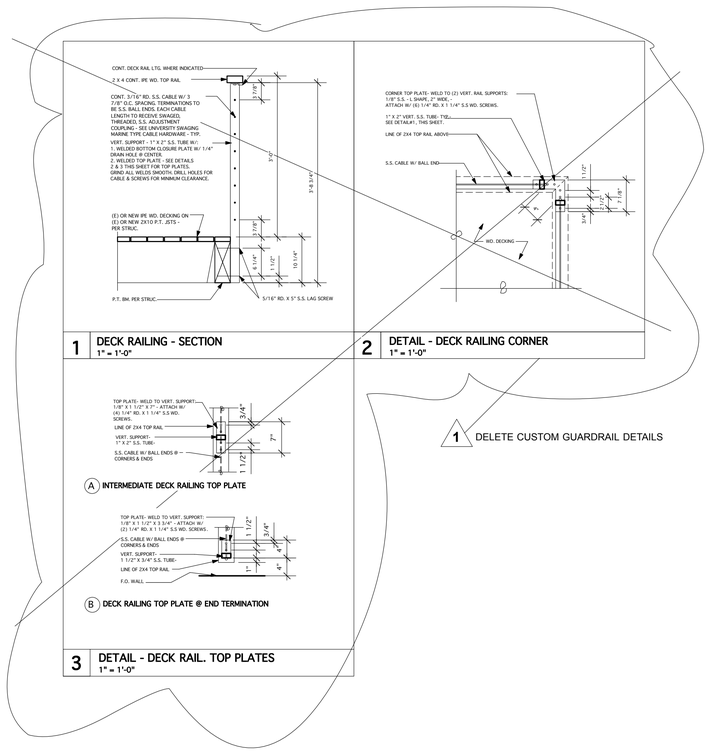

1 DECK RAILING - SECTION
1" = 1'-0"

2 DETAIL - DECK RAILING CORNER
1" = 1'-0"

A INTERMEDIATE DECK RAILING TOP PLATE

B DECK RAILING TOP PLATE @ END TERMINATION

3 DETAIL - DECK RAIL. TOP PLATES
1" = 1'-0"

1 DELETE CUSTOM GUARDRAIL DETAILS

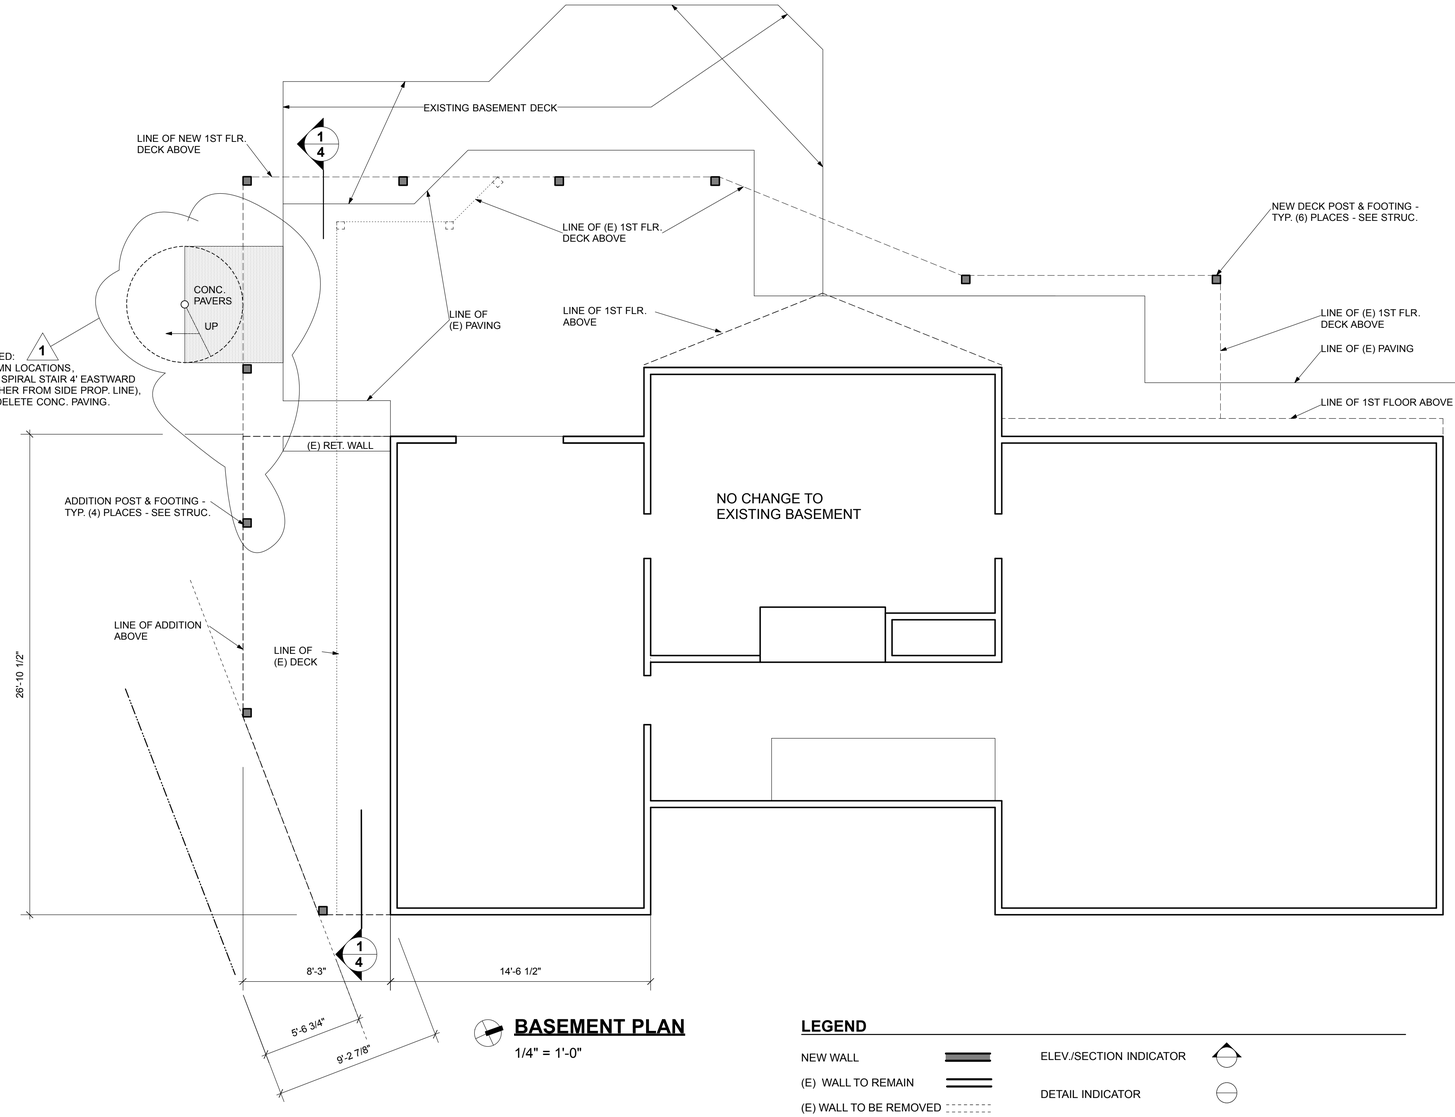

BASEMENT PLAN
1/4" = 1'-0"

LEGEND

NEW WALL	ELEV./SECTION INDICATOR
(E) WALL TO REMAIN	DETAIL INDICATOR
(E) WALL TO BE REMOVED	

ANNE SCHWAB ARCHITECT
607 20th Avenue East Seattle, WA 98112
TEL (206) 257-4234 CELL (206) 850-0779
annearch@comcast.net

RANBURY RESIDENCE
8275 SE 61st Street
Mercer Island, Washington 98040

Project #: 18.01 Scale: AS NOTED Date: 4/10/19
REVISIONS: #1 date 6/27/19

COPYRIGHT 2019 Anne Schwab Architect All Rights Reserved.
Reproduction by any means is strictly forbidden without prior permission of Anne Schwab.

2