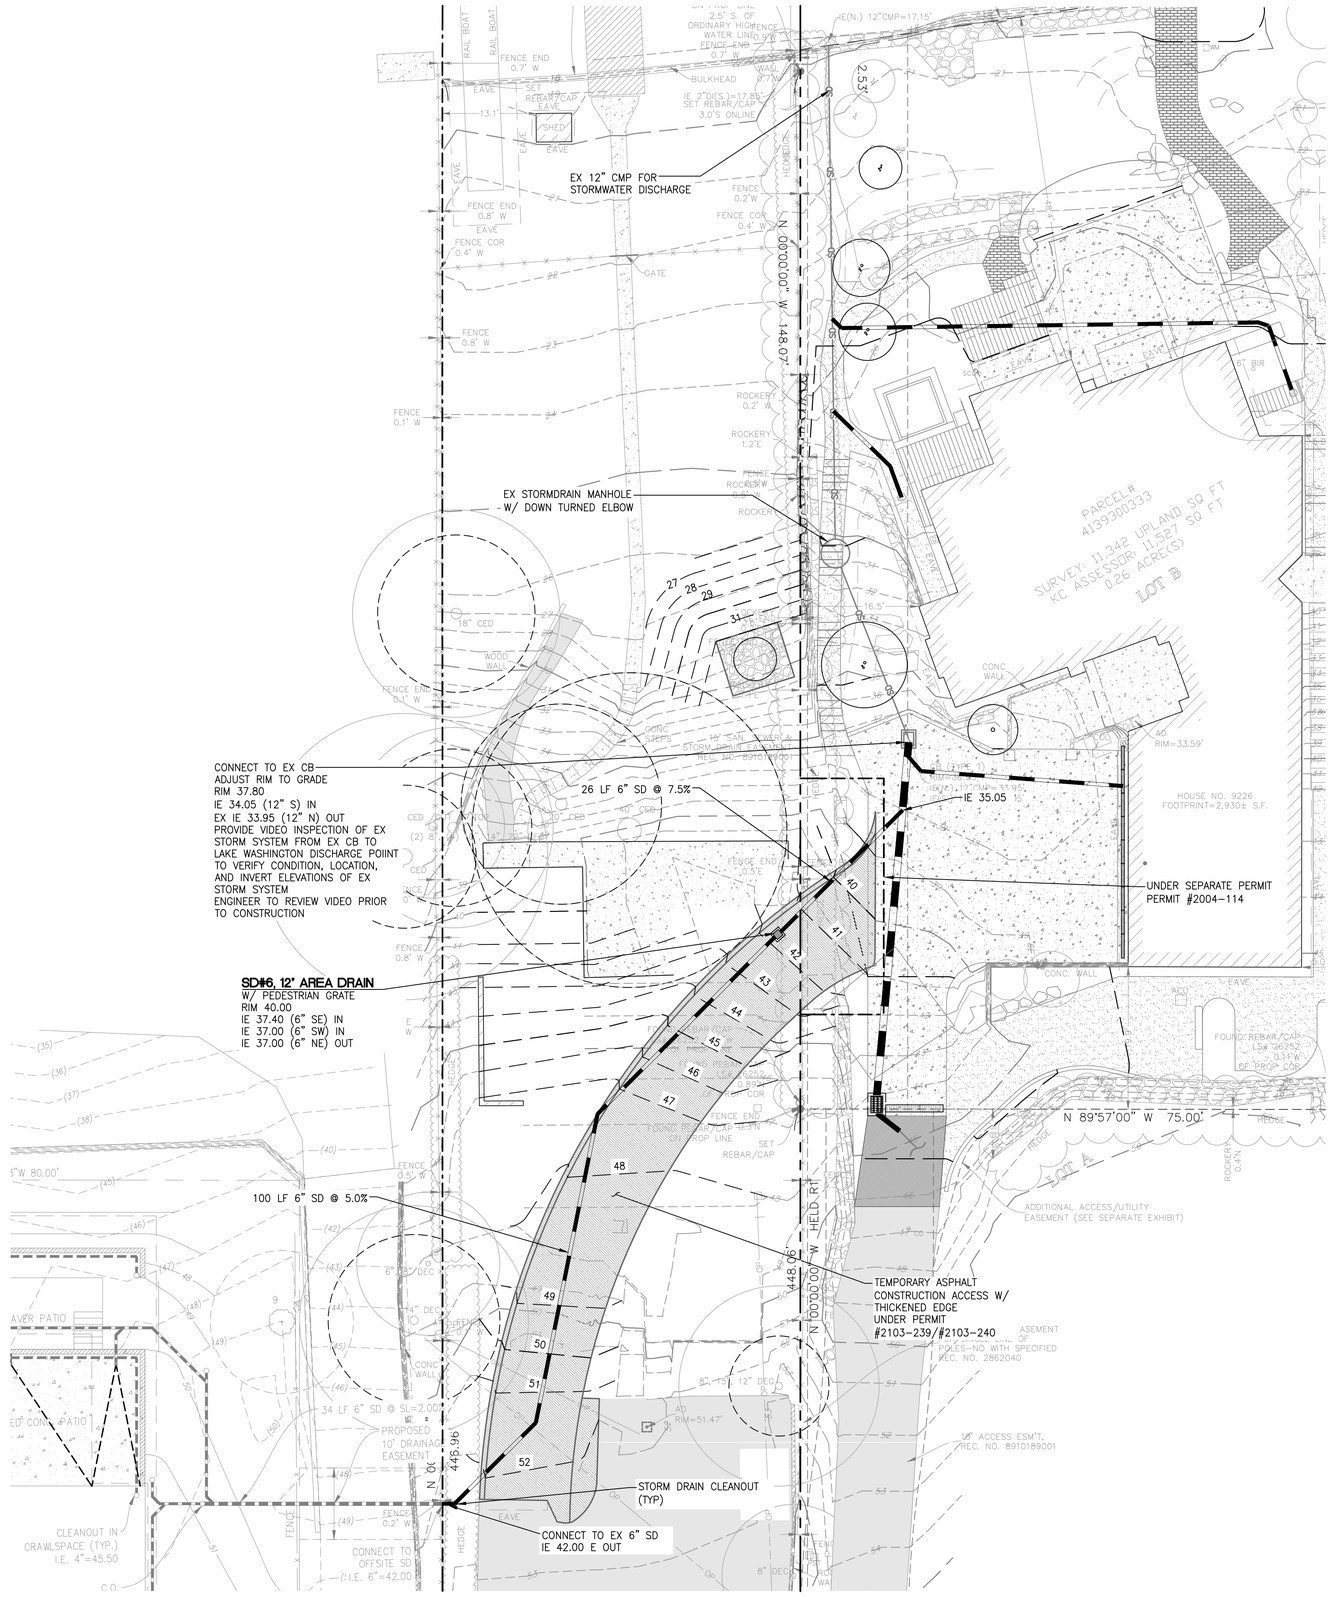


N

10 0 5 10 20

Scale 1"=10'

## LEGEND

- PROPERTY LINE
- 230 EX CONTOUR (INDEX)
- 231 EX CONTOUR
- 230 PROPOSED CONTOUR (INDEX)
- 231 PROPOSED CONTOUR
- SPOT ELEVATION
- EX BUILDING
- CONCRETE PAVEMENT
- ASPHALT (AC) PAVEMENT
- PERMEABLE PAVERS PER ARCH
- WOOD DECKING PER ARCH
- SITE WALL
- VERTICAL CURB
- CATCH BASIN TYPE 1
- AREA DRAIN
- TRENCH DRAIN
- STORM DRAINAGE PIPE
- GRAVEL SURFACING
- FOOTING/SUBSURFACE DRAIN
- SDCO STORM DRAIN CLEANOUT
- FDCO FOOTING DRAIN CLEANOUT
- DS DOWNSPOUTS

STAIR HOUSE, 9226 SE 33RD PLACE
UNDER SEPARATE PERMIT #2004-114

ANNEX HOUSE, 9222 SE 33RD PLACE
DEMO AND TEMPORARY CONSTRUCTION ENTRANCE UNDER SEPARATE PERMIT #2103-239/#2103-240

PLUMMER RESIDENCE, 9212 SE 33RD PLACE
PERMIT #TBD

# PRELIMINARY DIAGRAM FOR STORM CONNECTION

LPD engineering pllc
1932 First Ave
Suite 201
Seattle, WA 98101
p. 206.725.1311
f. 206.973.5344
www.lpdengineering.com

ANNEX
9222 SE 33RD PLACE
MERCER ISLAND, WA 98040

Robert Edson Swain, Inc. Seattle, Washington. © 2020

PROJECT NO.:
DRAWN: SMN

| ISSUE | DATE |
|---|---|

| REVISIONS | DATE |
|---|---|