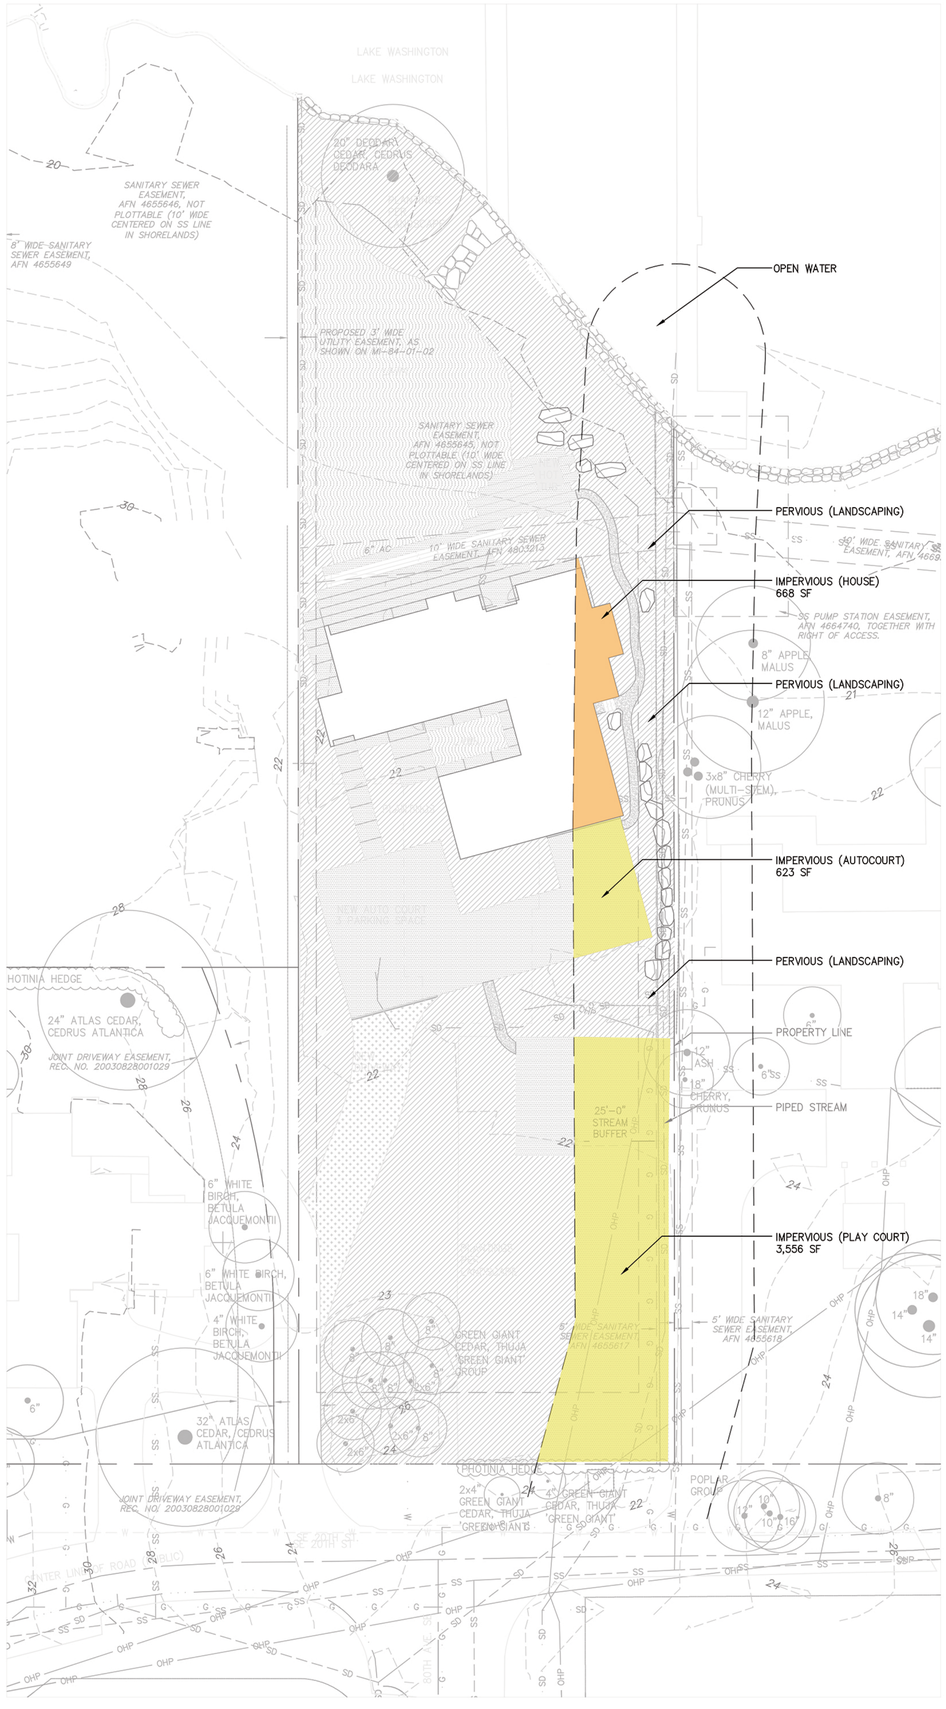

GENERAL LEGEND

- EXISTING TREES TO REMAIN
- LANDSCAPE BOULDERS
- CRUSHED ROCK PATH
- PERVIOUS PAVING
- CONCRETE PAVING
- SEEDED LAWN
- PLANTING AREA – SEE PLANTING PLANS
- 6" TRENCH DRAIN

0 10' 20' 40'
SCALE: 1"=20'-0"

allworth design
LANDSCAPE ARCHITECTS

159 western ave w. suite 457
seattle washington 98119
phone 206.623.7396
www.allworthdesign.com

PROJECT TITLE

NFH RESIDENCE

8000 SE 20TH ST.
MERCER ISLAND, WA
98040

PROJECT NUMBER

15107.00

SHEET TITLE

SITE PLAN

ISSUED SET / REVISIONS DATE

DRAWN BY CHECKED BY

SHEET NUMBER

© Allworth Design, P.S.