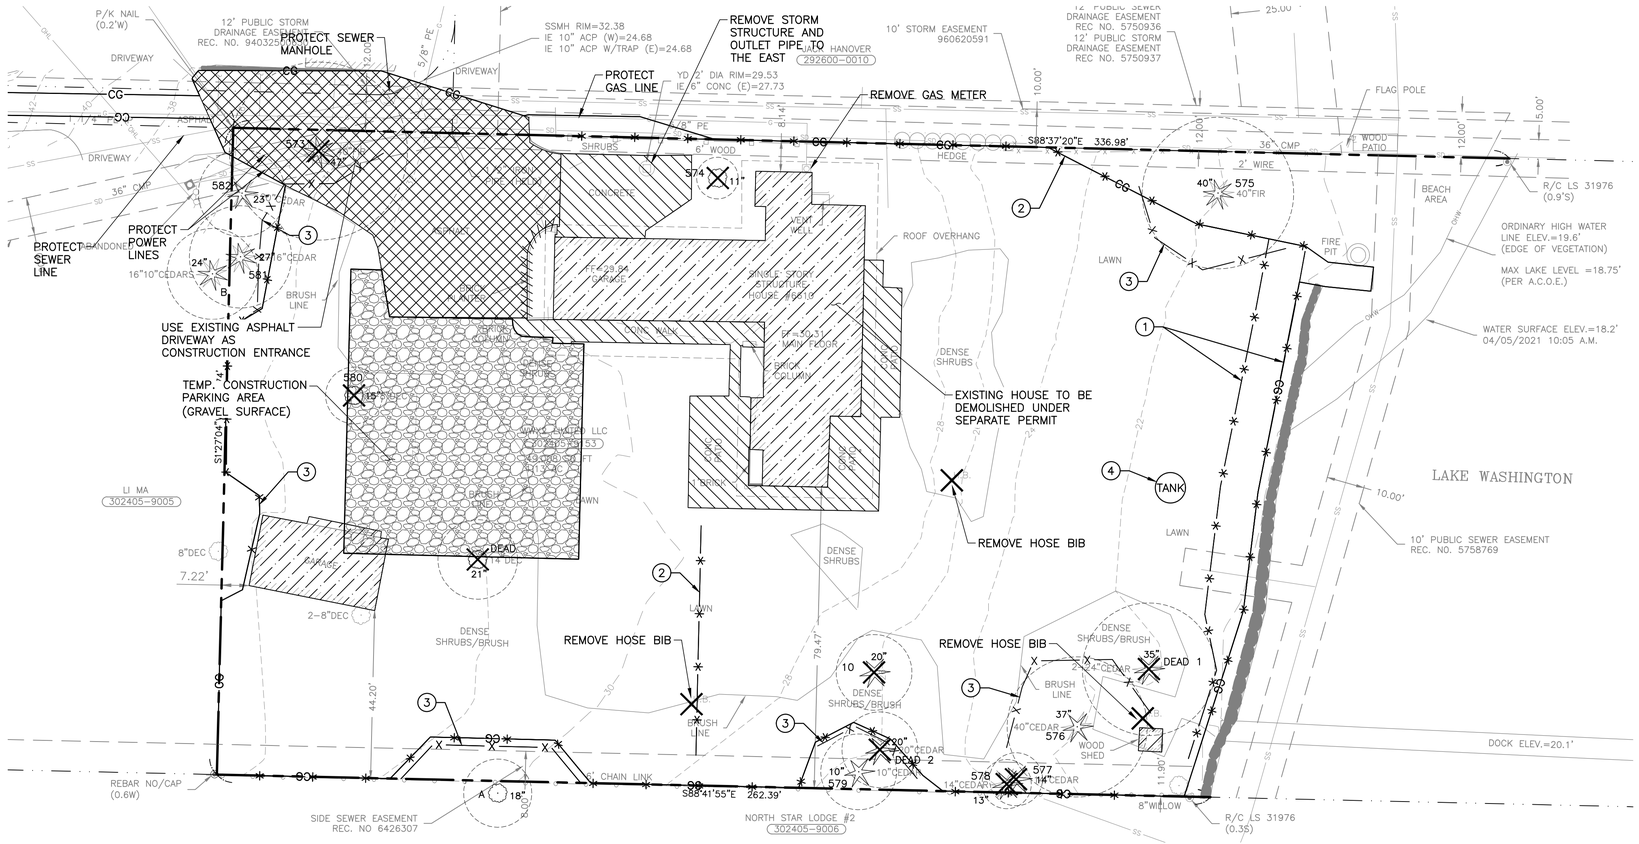

LEGEND:

- INLET PROTECTION
- SILT FENCE
- CLEARING AND GRADING LIMITS
- TREE PROTECTION FENCE PER CITY OF MERCER ISLAND DETAIL ON SEE SHEET C2.1
- INTERCEPTOR SWALE
- DEMOLISH FEATURE
- STRUCTURE TO BE DEMOLISHED
- PAVEMENT TO BE REMOVED
- CONCRETE TO BE REMOVED
- OBJECT TO BE REMOVED
- ROCK CHECK DAM PER DOE DETAIL ON SHEET C2.1
- TEMPORARY SEDIMENT TRAP

GENERAL NOTES:

1. PRIOR TO ORDERING MATERIALS AND CONSTRUCTION, THE CONTRACTOR SHALL REVIEW THE PROJECT PLANS AND SITE CONDITIONS AND IDENTIFY IF ANY CONFLICTS EXIST. THE CONTRACTOR SHALL CALL "ONE-CALL" AND IDENTIFY AND ABOVE OR BELOW GRADE FEATURES ARE IN CONFLICT WITH THE PLANS. IF CONFLICTS EXIST CONTACT PACE ENGINEERS (425) 827-2014 WITH THE HORIZONTAL AND VERTICAL LOCATION OF THE CONFLICTS.
2. ALL WORK SHALL BE PERFORMED PER THE MOST CURRENT VERSION OF THE CITY OF MERCER ISLAND STANDARDS AND SPECIFICATIONS AS PROVIDED IN THIS PLAN SET.
3. SITE INPSECTIONS SHALL BE CONDUCTED BY A CERTIFIED EROSION AND SEDIMENT CONTROL LEAD (CESCL) WHO SHALL BE PRESENT ON-SITE OR ON-CALL AT ALL TIMES.

PROJECT CESCL:_____

PHONE: _____

EROSION CONTROL NOTES:

1. INSTALL DOUBLE LAYER OF SILT FENCE (10-FT APART UNLESS OTHERWISE SHOWN) AT CLEARING LIMITS PER DETAIL SHEET C2.1.
2. INSTALL SINGLE LAYER OF SILT FENCE PER DETAIL SHEET C2.1.
3. INSTALL TREE PROTECTION FENCING PER DETAIL ON SHEET C2.1.
4. BAKER TANK – RAIN FOR RENT EZ KLEAN 2400 GALLON TANK OR SIMILAR TANK/CAPACITY AT THE DISCRETION OF THE CONTRACTOR.

CONSTRUCTION SEQUENCE

1. INSTALL FILTER FABRIC FENCES WHERE SHOWN ON THE PLAN.
2. INSTALL PROTECTION FENCING AROUND TREES WHERE SHOWN ON THE PLAN.
3. COORDINATE AND ATTEND PRE-CONSTRUCTION MEETING WITH CITY INSPECTOR.
4. INSTALL ROCK FOR CONSTRUCTION ACCESS.
5. DEMOLISH EXISTING HOUSE, GARAGE AND SHED WITHIN THE PROPERTY.
6. ROUGH GRADE SITE TO ESTABLISH BUILDING PAD AND DRIVEWAY.
7. INSTALL SEWER, STORM, WATER SERVICE LINES. FROM MAIN TO BUILDING SITE
8. INSTALL BUILDING FOUNDATION.
9. FINISH GRADE LOT AND INSTALL LANDSCAPE PLANTING.
10. INSTALL FINAL PAVEMENT LIFT FOR DRIVEWAY.
11. REMOVE TESC MEASURES UPON APPROVAL OF CITY OF MERCER ISLAND INSPECTOR.

N

HORIZ. 0 10 20 40
Scale In Feet

CALL BEFORE YOU DIG 811
UNDERGROUND SERVICE (USA)

SYM	REVISION	DATE
	RESPONSE TO COMMENTS DATED 7/21/22	8/19/22

PACE
An Engineering Services Company
11255 Kirkland Way, Suite 300
Kirkland, WA 98033
p. 425.827.2014 | f. 425.827.5043
Civil | Structural | Planning | Survey
www. paceengrs.com

JOHN E. ANDERSON
STATE OF WASHINGTON
26878
REGISTERED
PROFESSIONAL ENGINEER

DHEERAJ KONERU
7002 93RD AVENUE SE
MERCER ISLAND, WA 98040

KONERU BUILDING PERMIT
6610 EAST MERCER WAY
MERCER ISLAND, WA 98040

TESC PLAN

VERIFY SCALE
BAR IS ONE INCH ON ORIGINAL DRAWING.
0 1"
IF NOT ONE INCH ON THIS SHEET, ADJUST SCALES ACCORDINGLY.

SCALE:	DATE:
AS SHOWN	05/11/22
DESIGNED BY: MA	CHECKED BY: JA

PACE PROJECT NO. 21436.00

SHEET **C2.0**

FILE NAME: P:\21\21436 KONERU RESIDENCE\CAD\ENGINEERING\SHEETS\SFR BUILDING PERMIT\21436_TESC-SFR.DWG
SAVE TIME: 6/16/2022 2:23:13 PM PLOT TIME: 6/16/2022 3:48 PM
USER NAME: JAY PULLEN
XREF FILES: X21436_BDR.dwg X21436-SRV.dwg X21436_TREE.dwg X21436_TESC.dwg 9433-11-SRV.dwg