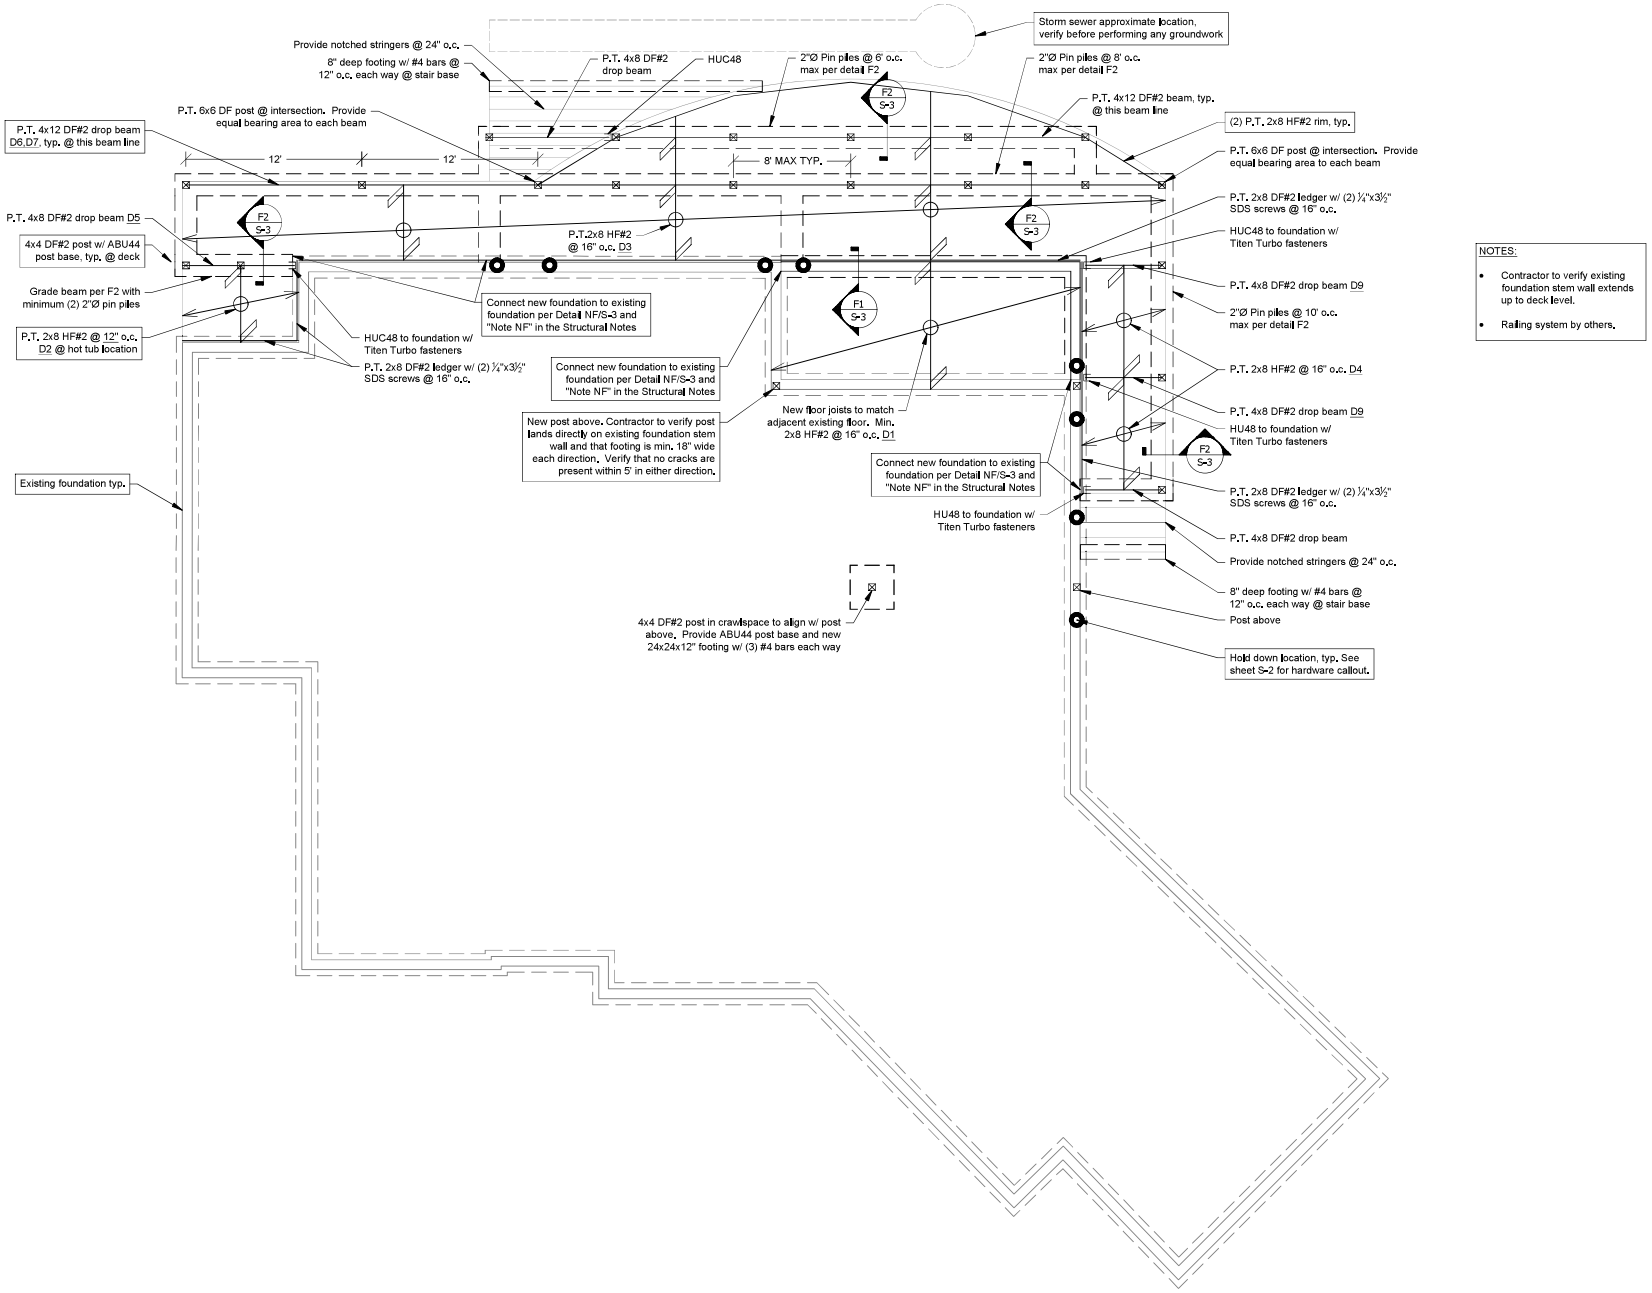

NOTES:

- Contractor to verify existing foundation stem wall extends up to deck level.
- Railing system by others.

1 Deck Framing and Foundation Plan

Scale: 1/4" = 1'-0"

Consulting Structural Engineering Services
6311 17th Ave NE, Seattle, WA 98115
Phone: 206-527-1288
Email: john@cses-engineering.com

Ross & Parks Residence

7010 93rd Ave SE
Mercer Island, WA 98040

Revisions:

Date: 5-5-22

Sheet: S-1