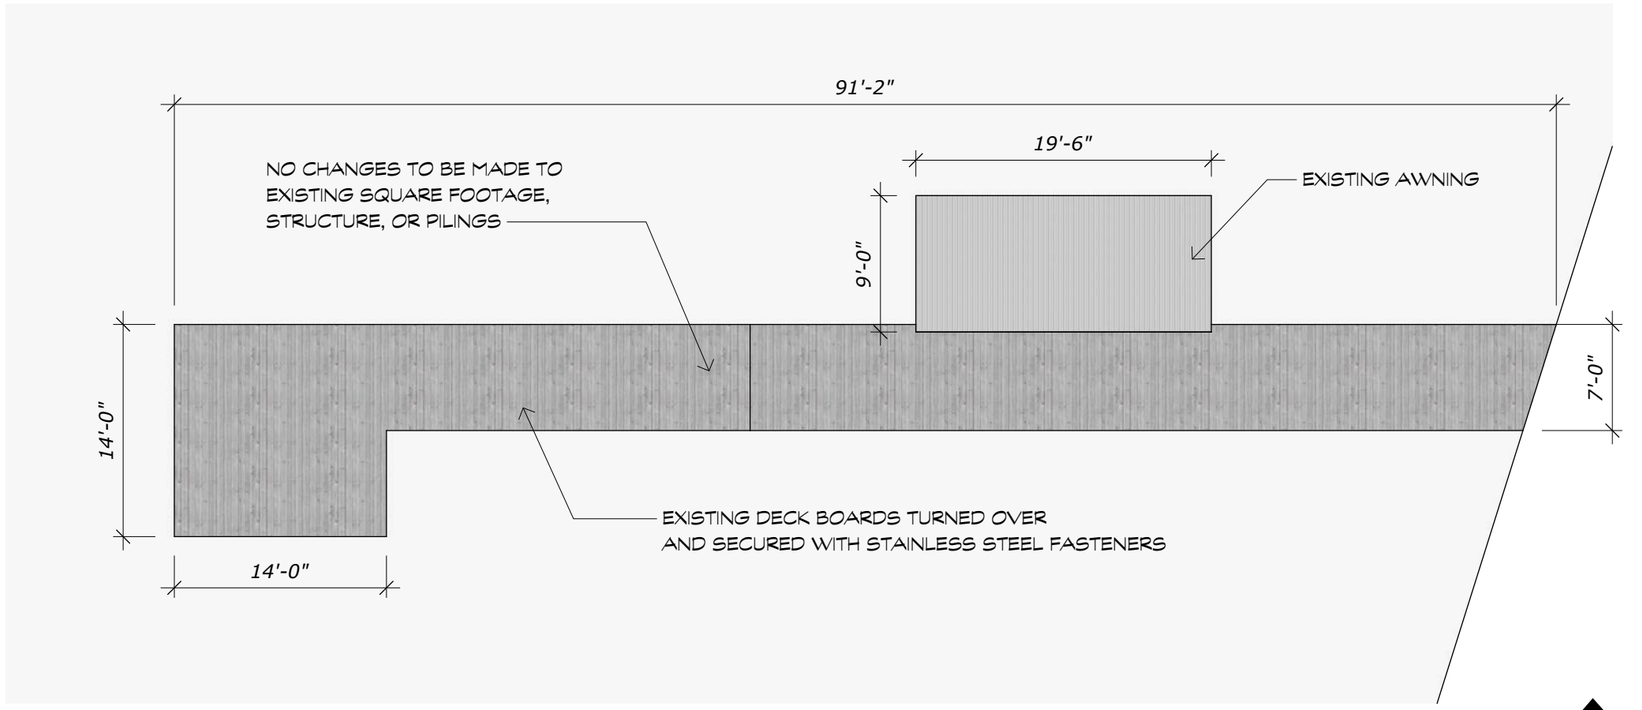

DOCK PLAN 1" = 10'

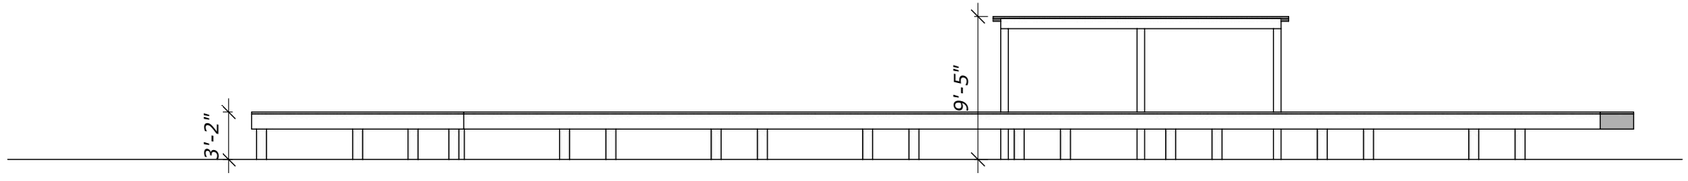

SOUTH ELEVATION 1" = 10'

DATE	BY	DESCRIPTION
11/8/18	MM	AMENDED TO REUSE DECKING

Tyrie Residence

5255 Forest Ave SE
Mercer Island, WA
98040

Parcel No.
2424049039

DATE: 2/14/18
DRAWN BY: MIKE MARTIN
PHONE: 425.466.2104
EMAIL:
MIKE@MARTINHIR.COM

Deck Repair