EX. 1030

83-350

EIGHT DIMENSION SHALL BE 24". MINIMUM NET
AND A FINISHED SILL HEIGHT NOT MORE THAN

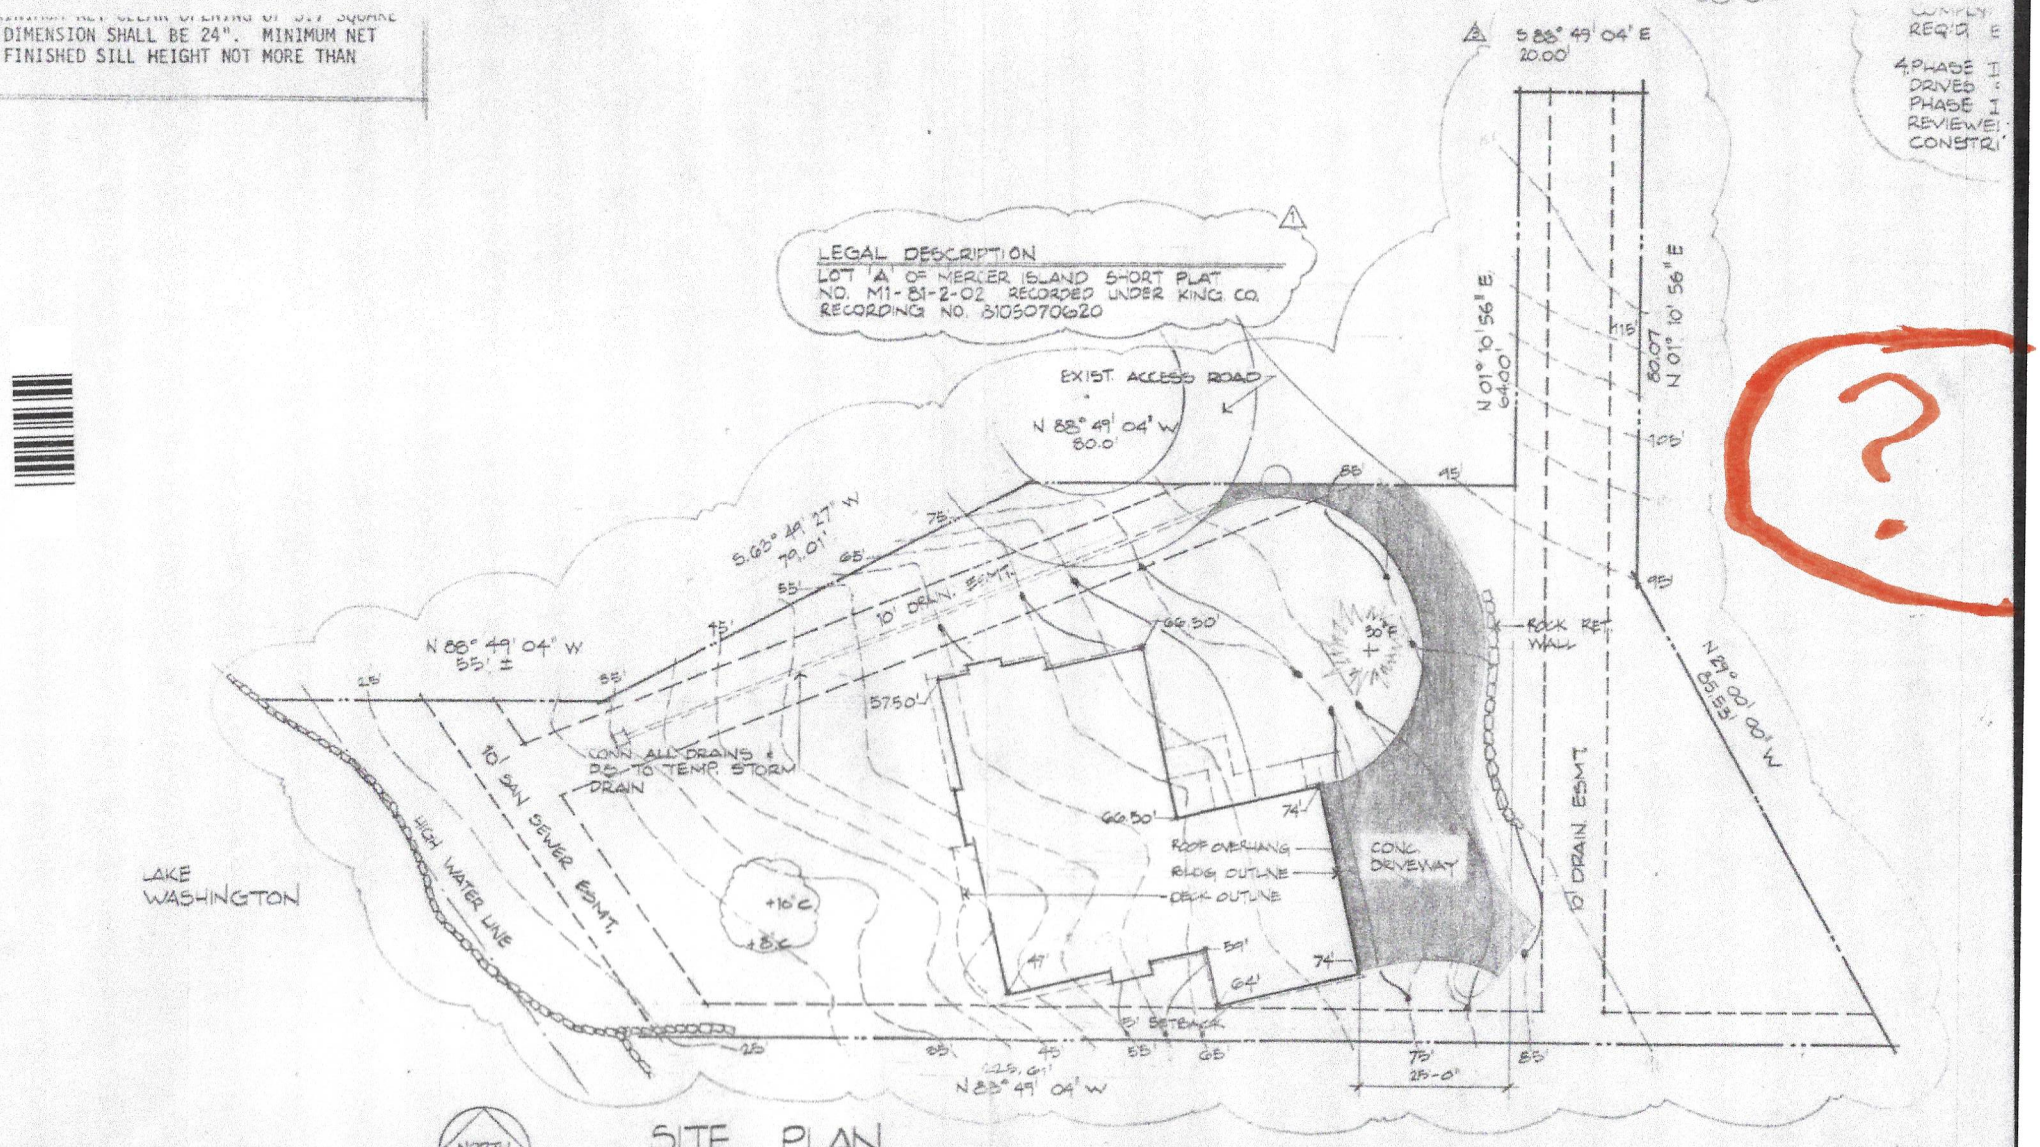

SITE PLAN

1"=20'-0"

NOTES:
1. GRADES & BOUNDARY LINES TAKEN FROM SURVEY DRAWING PREPARED BY MERIWETHER-LEACHMAN: JOB # 3565 (4-21-81)
2. VEGETATION: SPECIES & SIZES TAKEN FROM 'GROUP FOUR' TREE COUNT
3. ALL UTILITIES SHALL BE LOCT. UNDER ACCESS ROAD (CONSTRUCTION UNDER A SEPARATE PERMIT)
4. REFER TO APPROVED 'PHASE I ROAD PLAN' FOR ACCESS ROAD
5. TEMPORARY EROSION CONTROL: FABRIC FENCING & SWALES
6. DISTURBED AREAS: STAKE W/ JUTE MATTING & SEED W/ FAST GROWING GROUND COVER