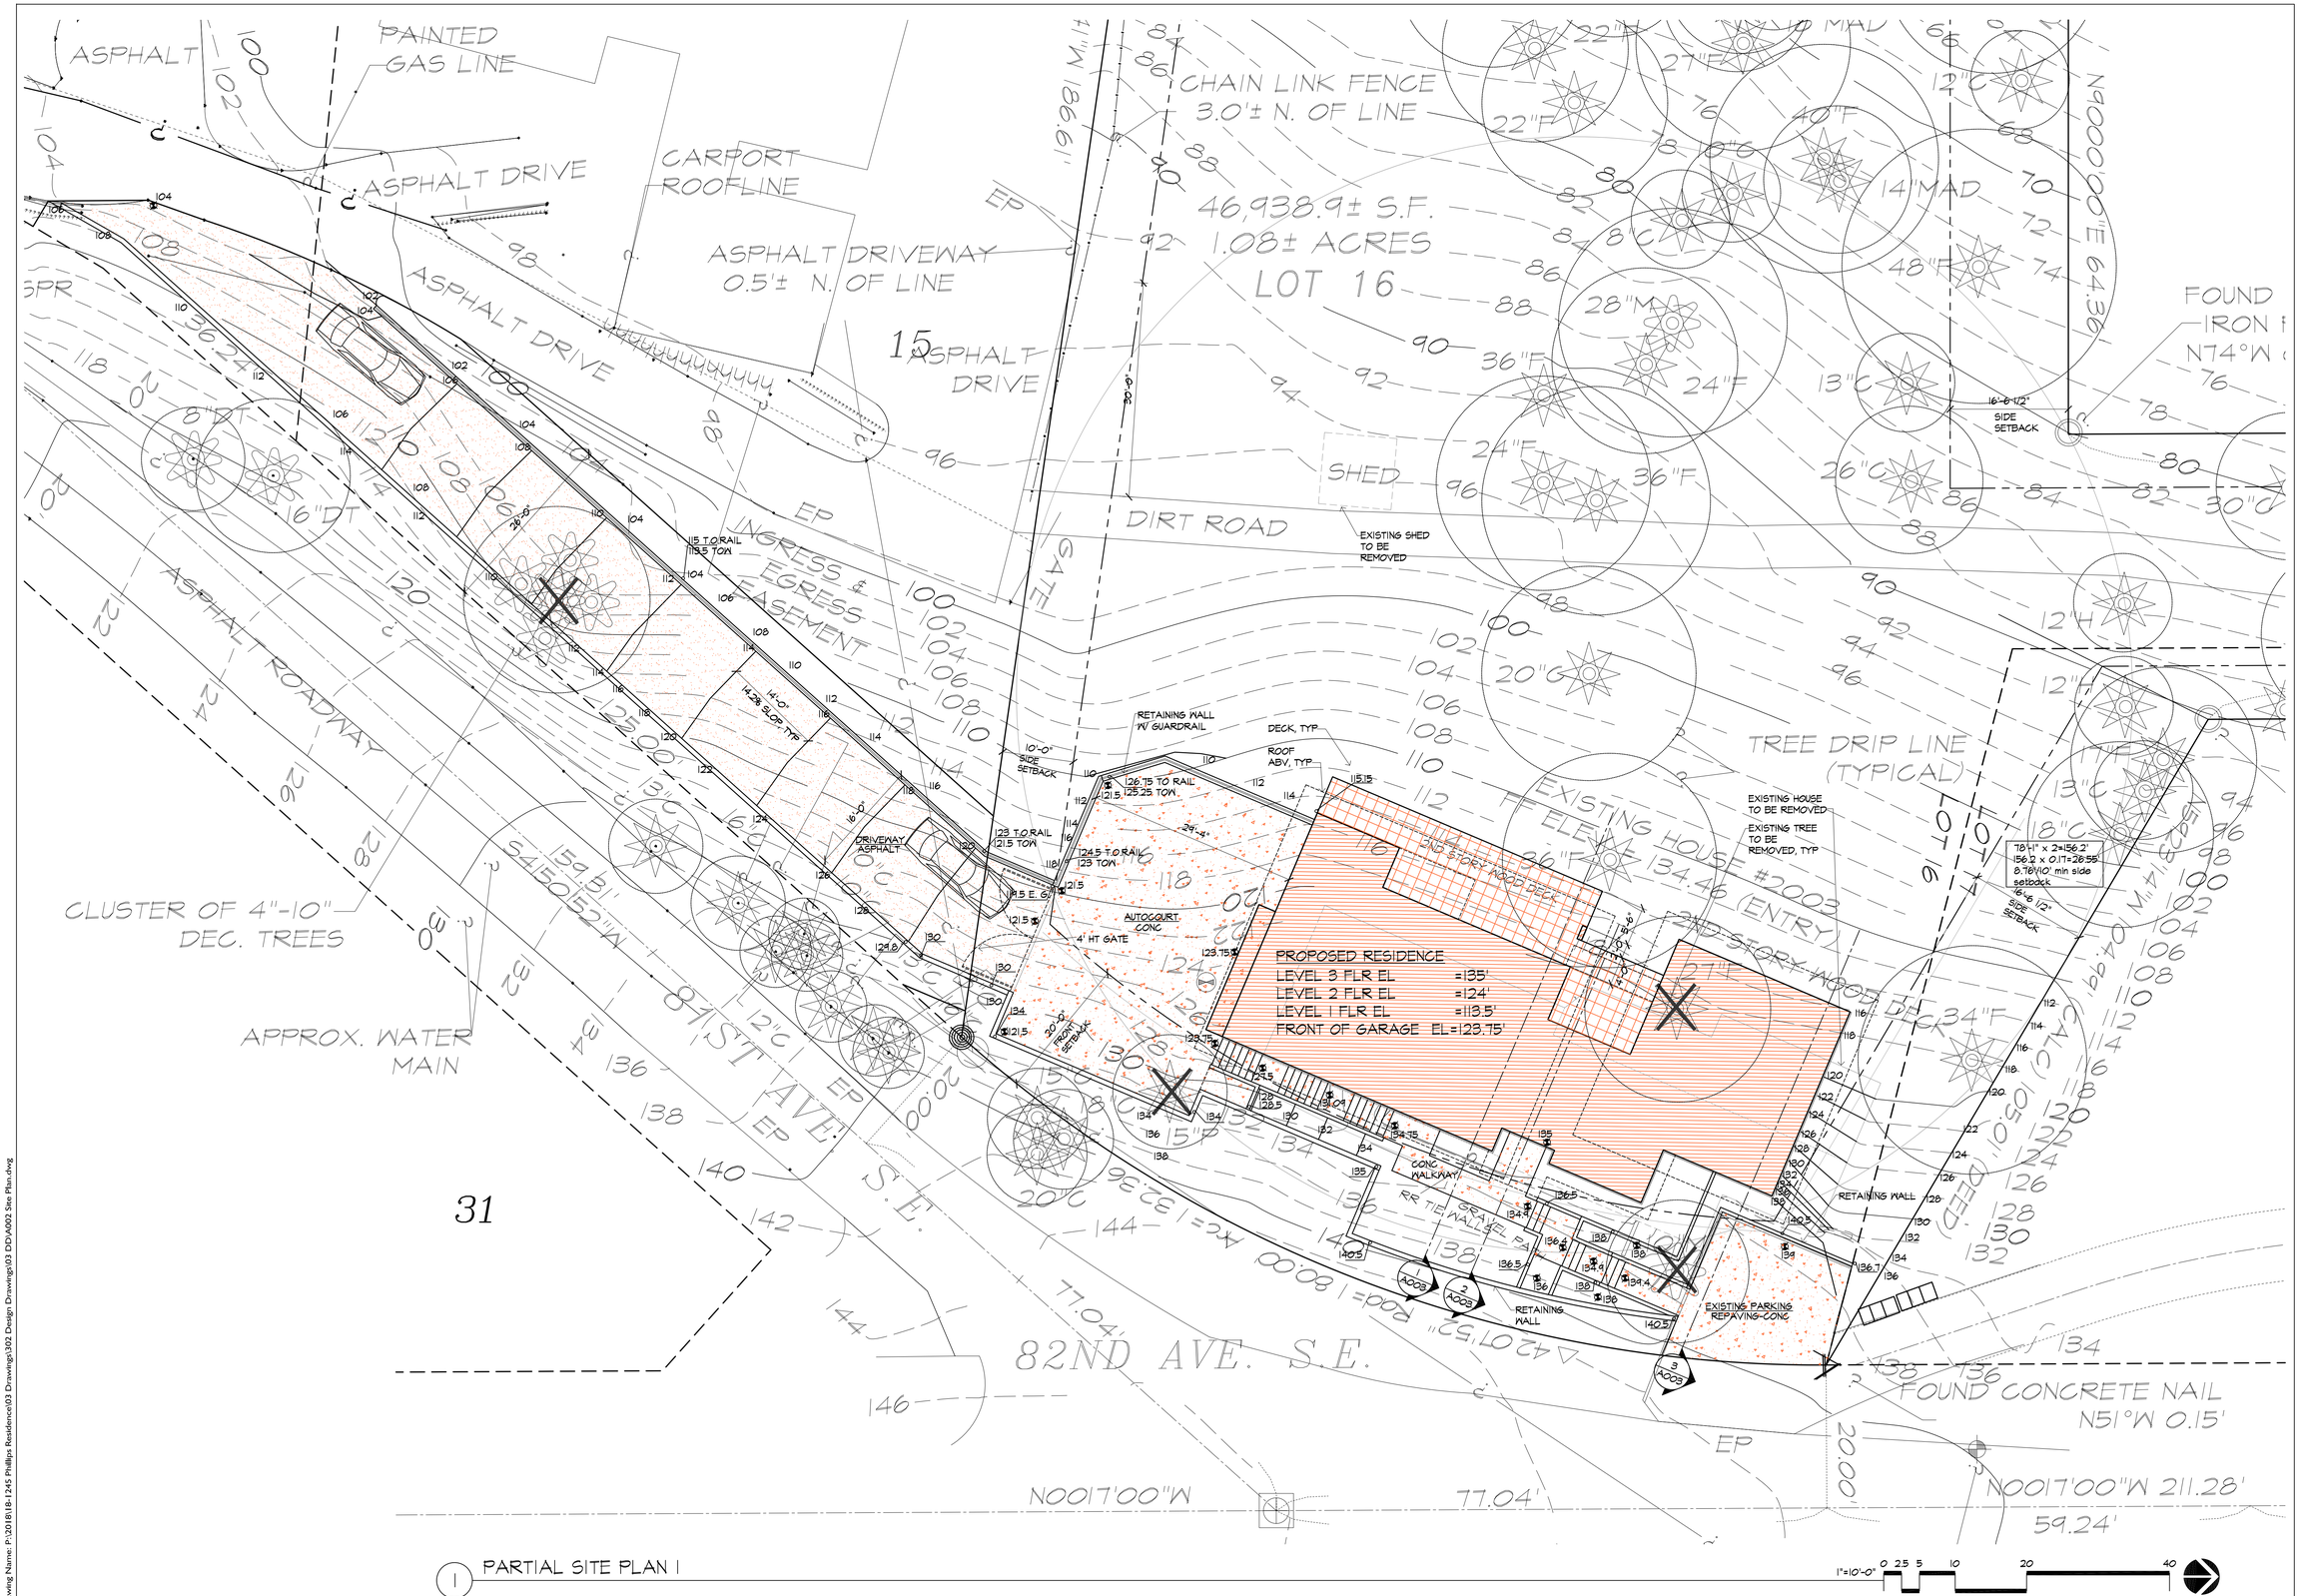

1 PARTIAL SITE PLAN I

1"=10'-0" 0 2.5 5 10 20 40

COPYRIGHT © 2012
BAYLIS ARCHITECTS INCORPORATED
ALL RIGHTS RESERVED

THIS DOCUMENT, AND THE IDEAS AND DESIGNS INCORPORATED HEREIN, IS THE PROPERTY OF BAYLIS ARCHITECTS INC., AND MAY NOT BE RELISED, IN WHOLE OR IN PART, WITHOUT THE WRITTEN CONSENT OF BAYLIS ARCHITECTS INCORPORATED.

PHILLIPS RESIDENCE

2003 82ND AVE SE
MERCER ISLAND WA

PROJECT NUMBER:	18-1245
PROJECT MANAGER:	LL
DRAWN BY:	LL
PLOT DATE:	May 16, 2019 - 10:48am
DATE:	

CAD SET

baylis ARCHITECTS
10801 Main Street, #110 | Bellevue,WA 98004
BaylisArchitects.com | (425) 454 0566

PARTIAL SITE PLAN I

A002b

Drawing Name: P:\2018\18-1245 Phillips Residence\03 Drawings\302 Design Drawings\03 DD\A002 Site Plan.dwg