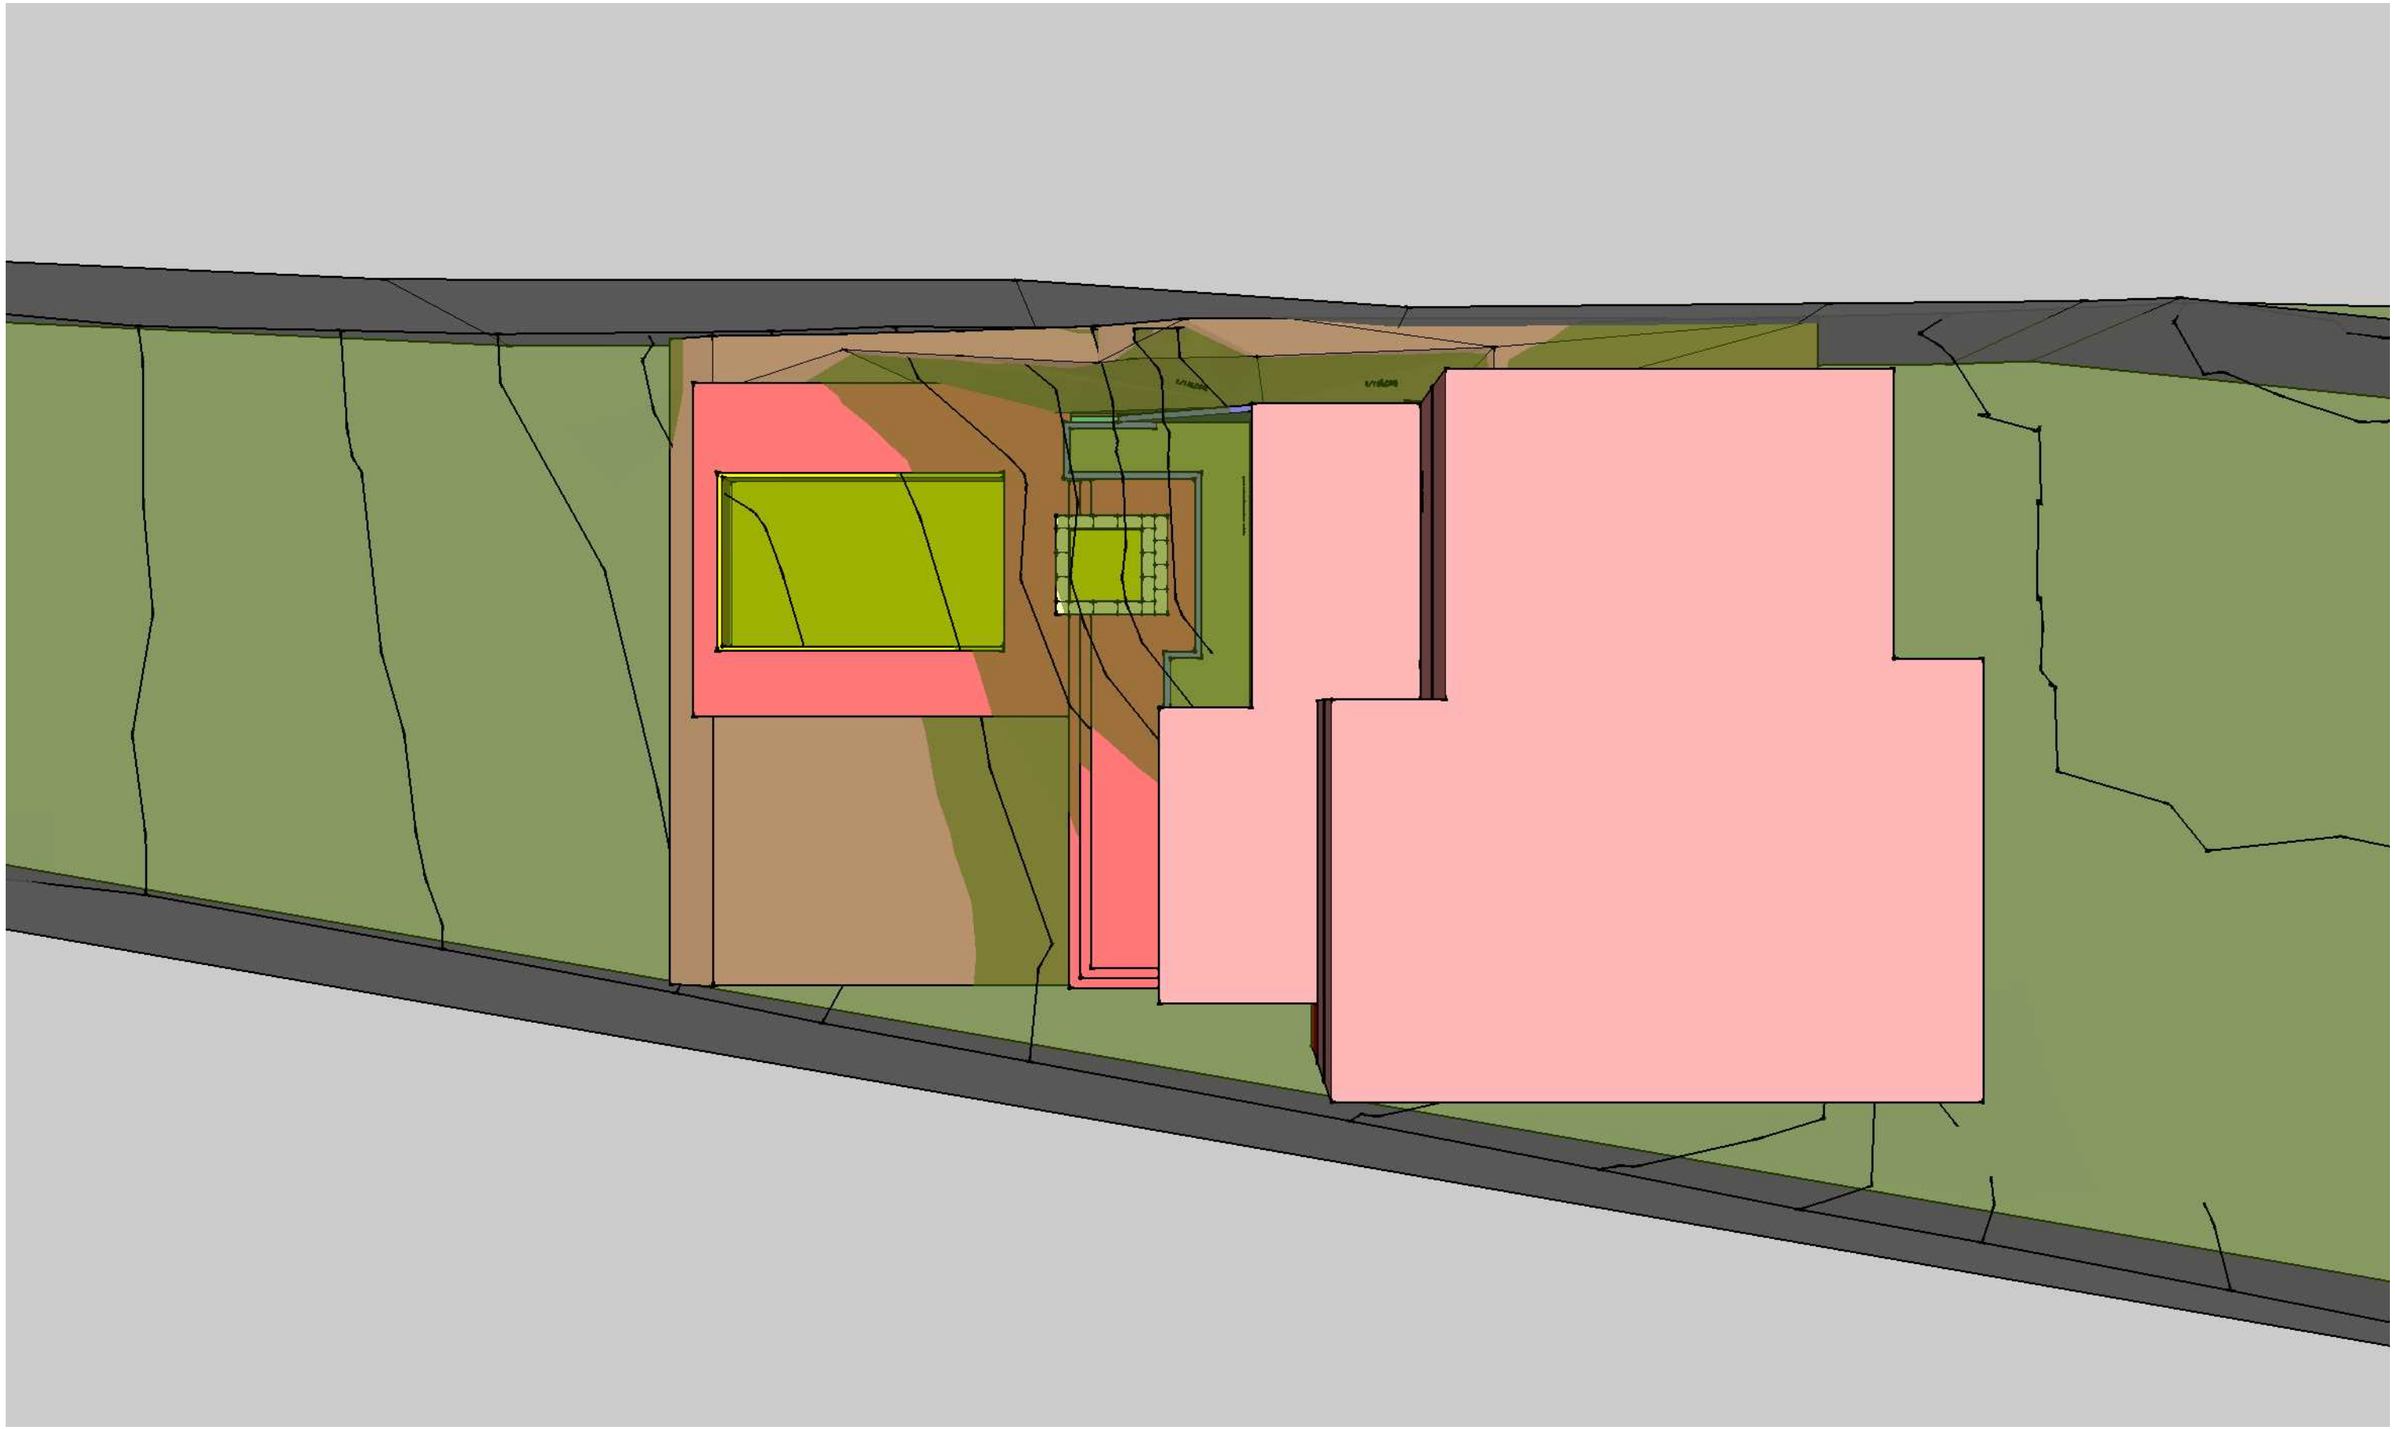

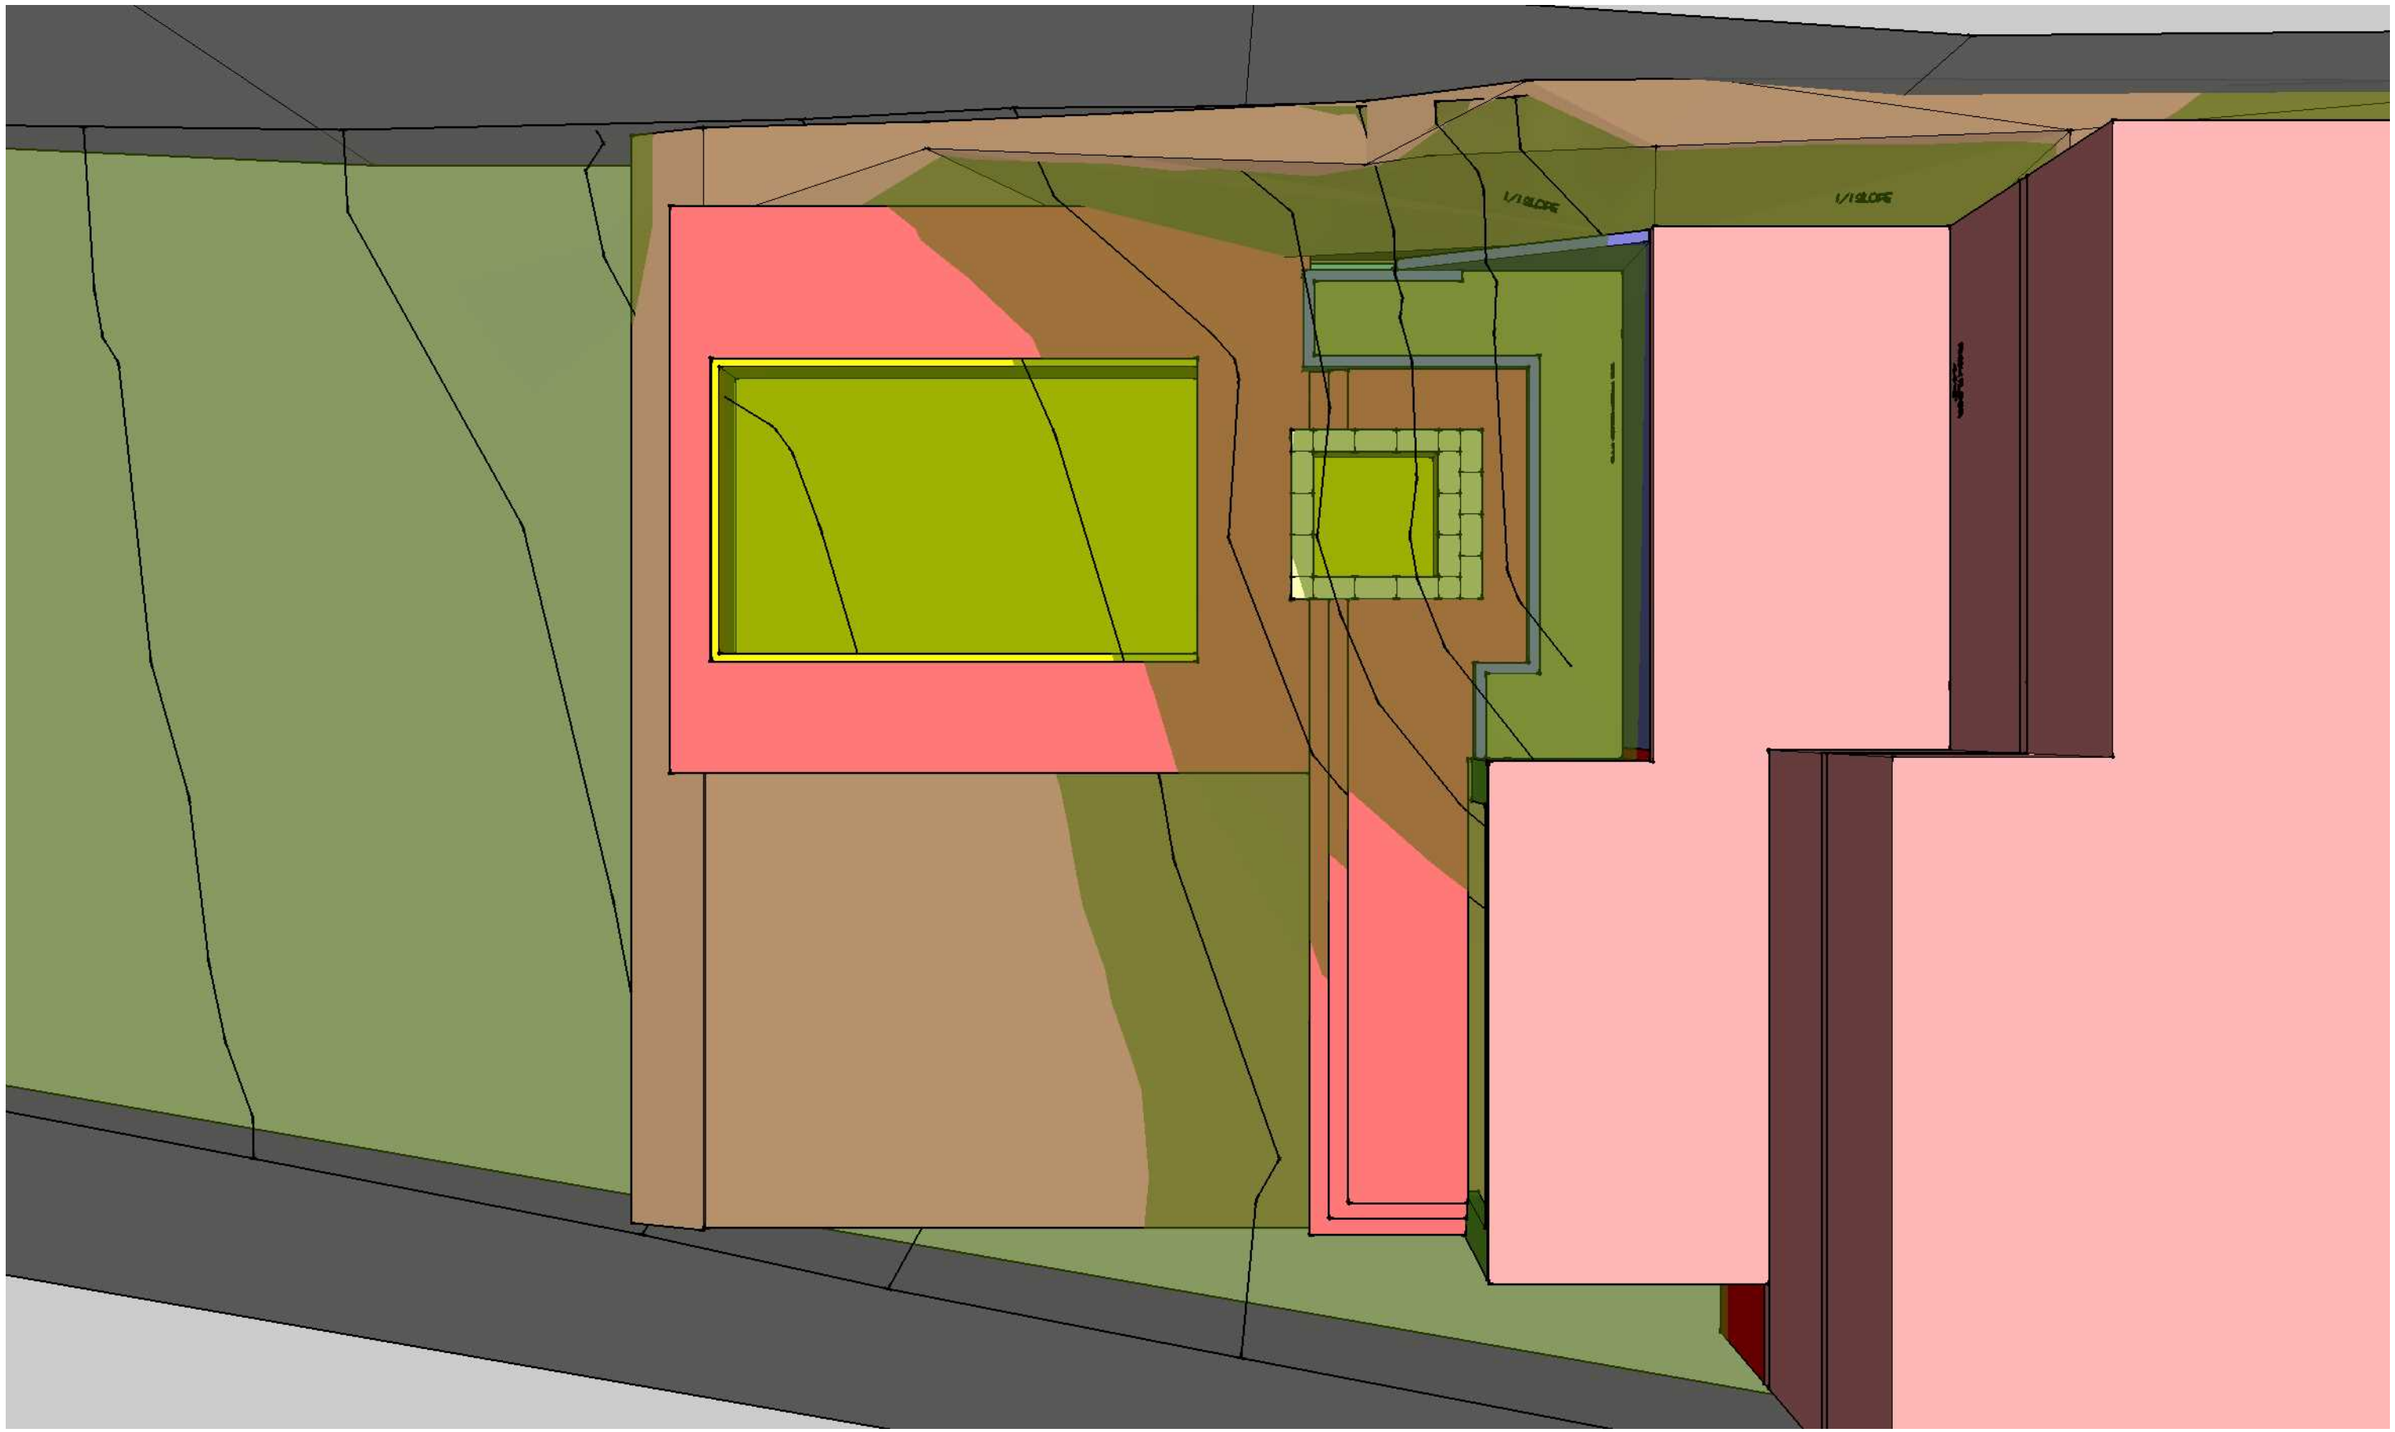
1/1 SLOPE
1/1 SLOPE

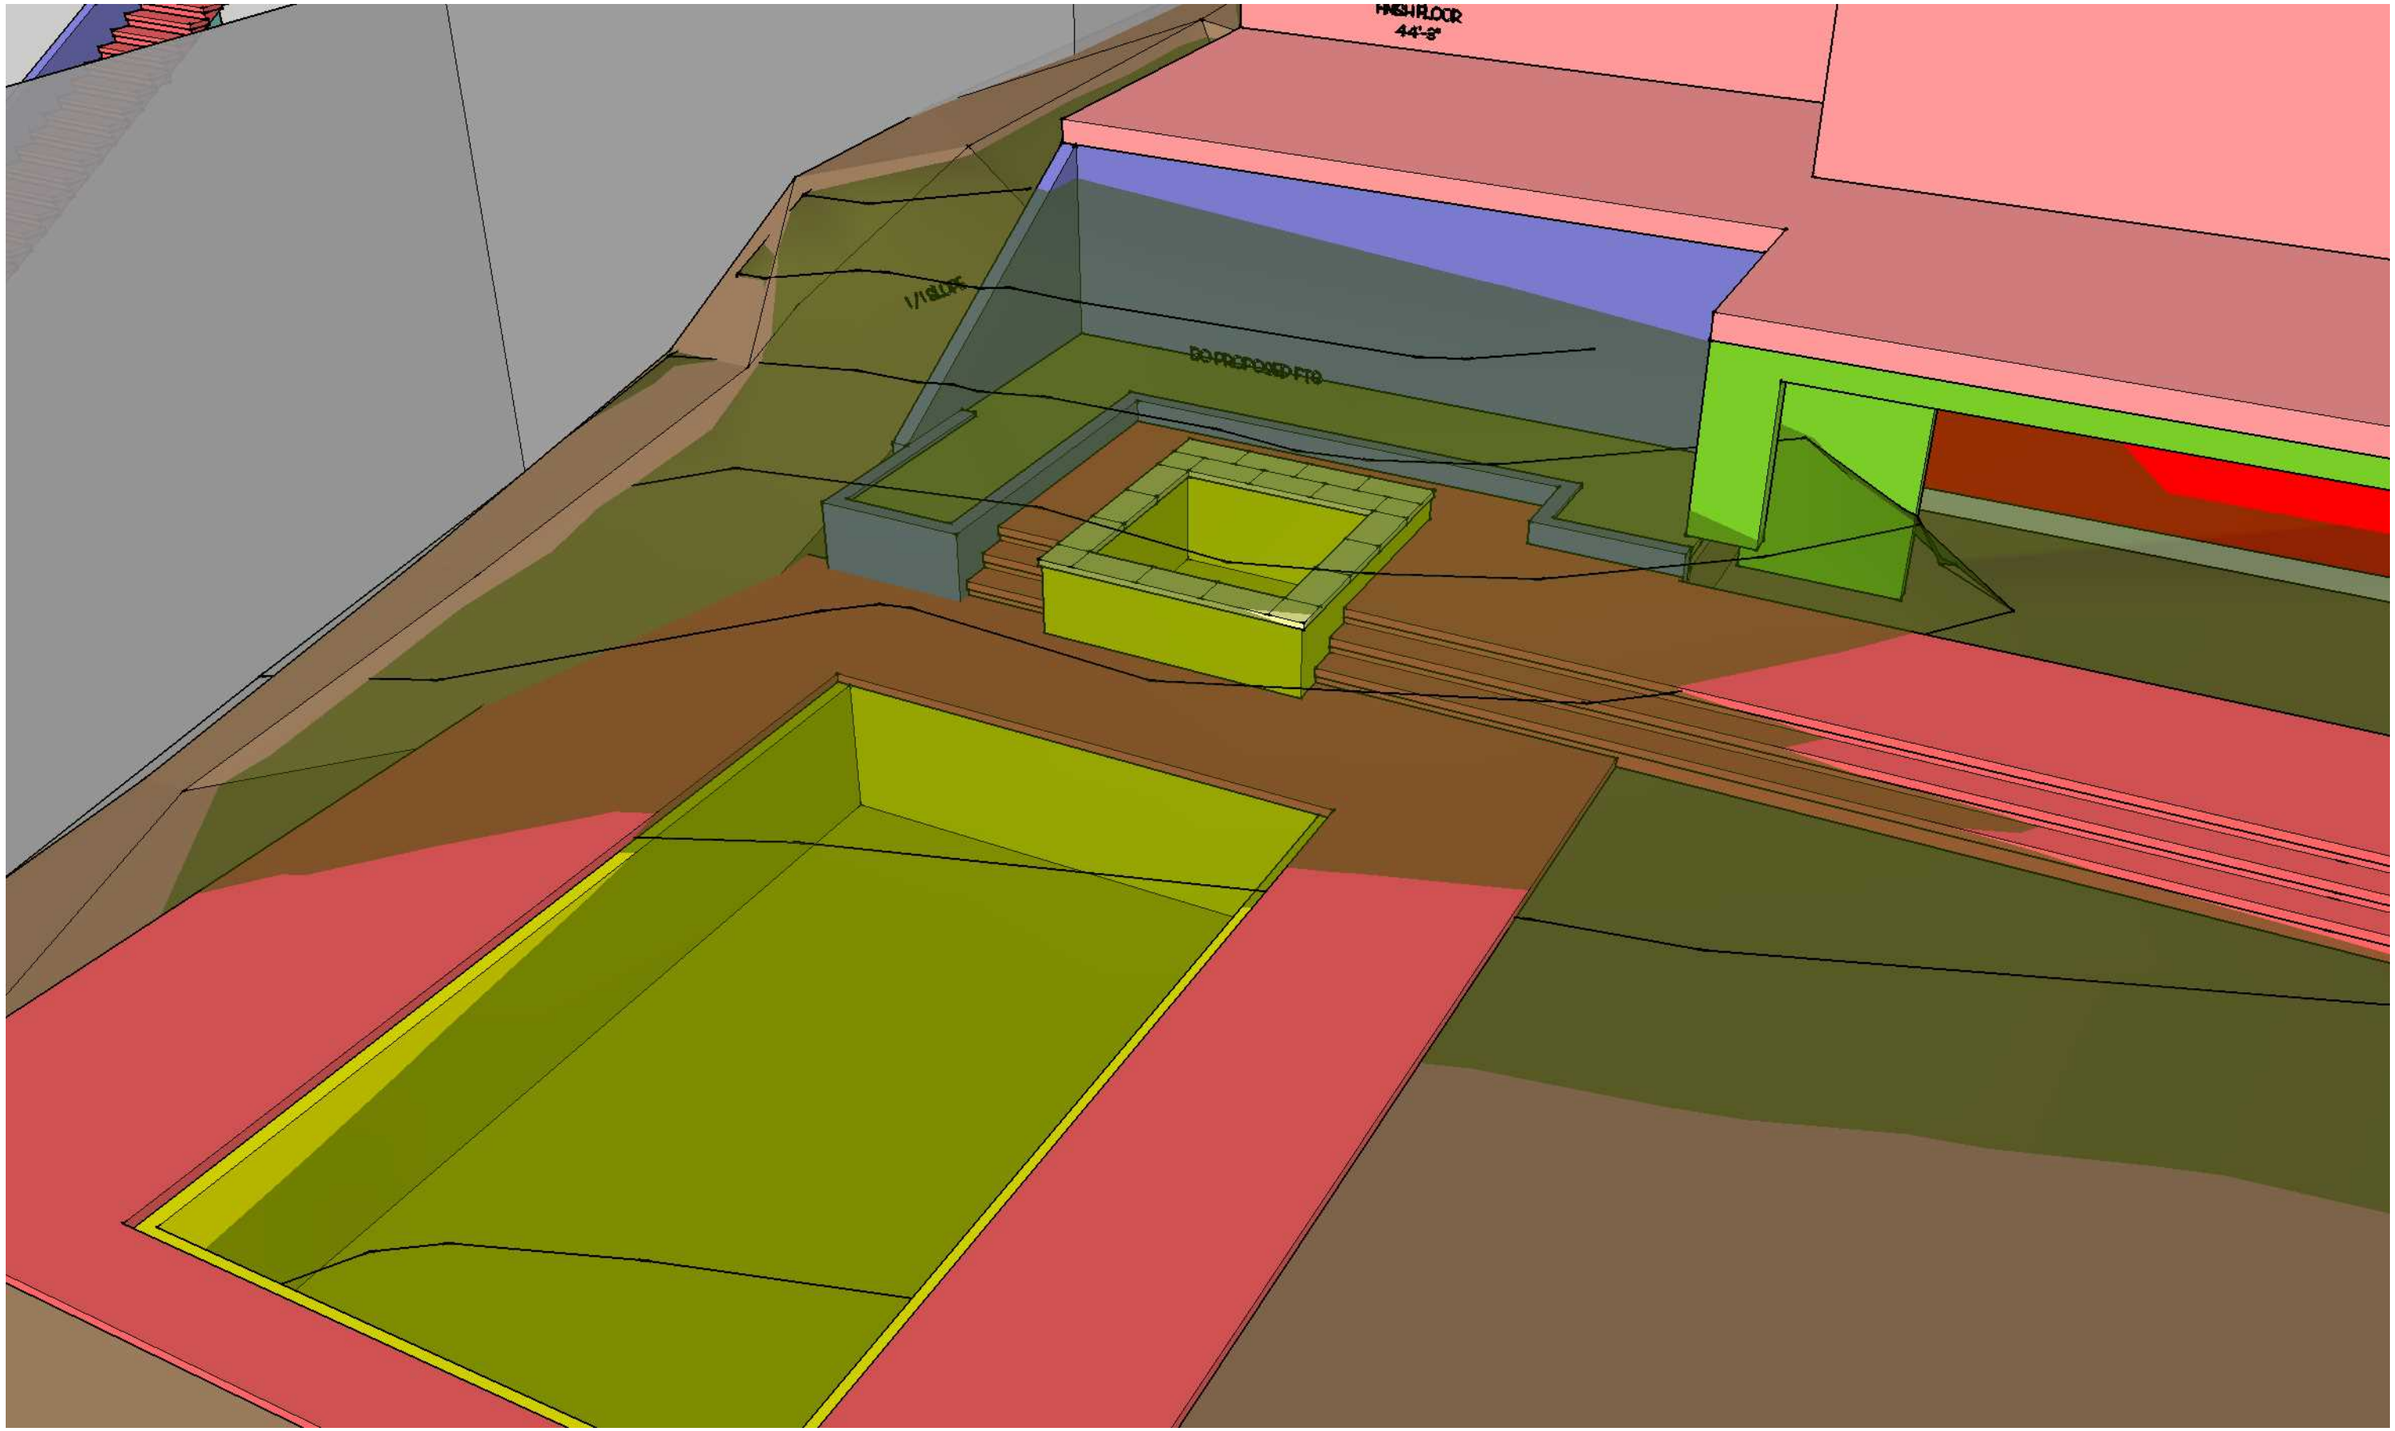
FINISH FLOOR
44'-3"
1/16 SLOPE
DO PROPOSED FTG

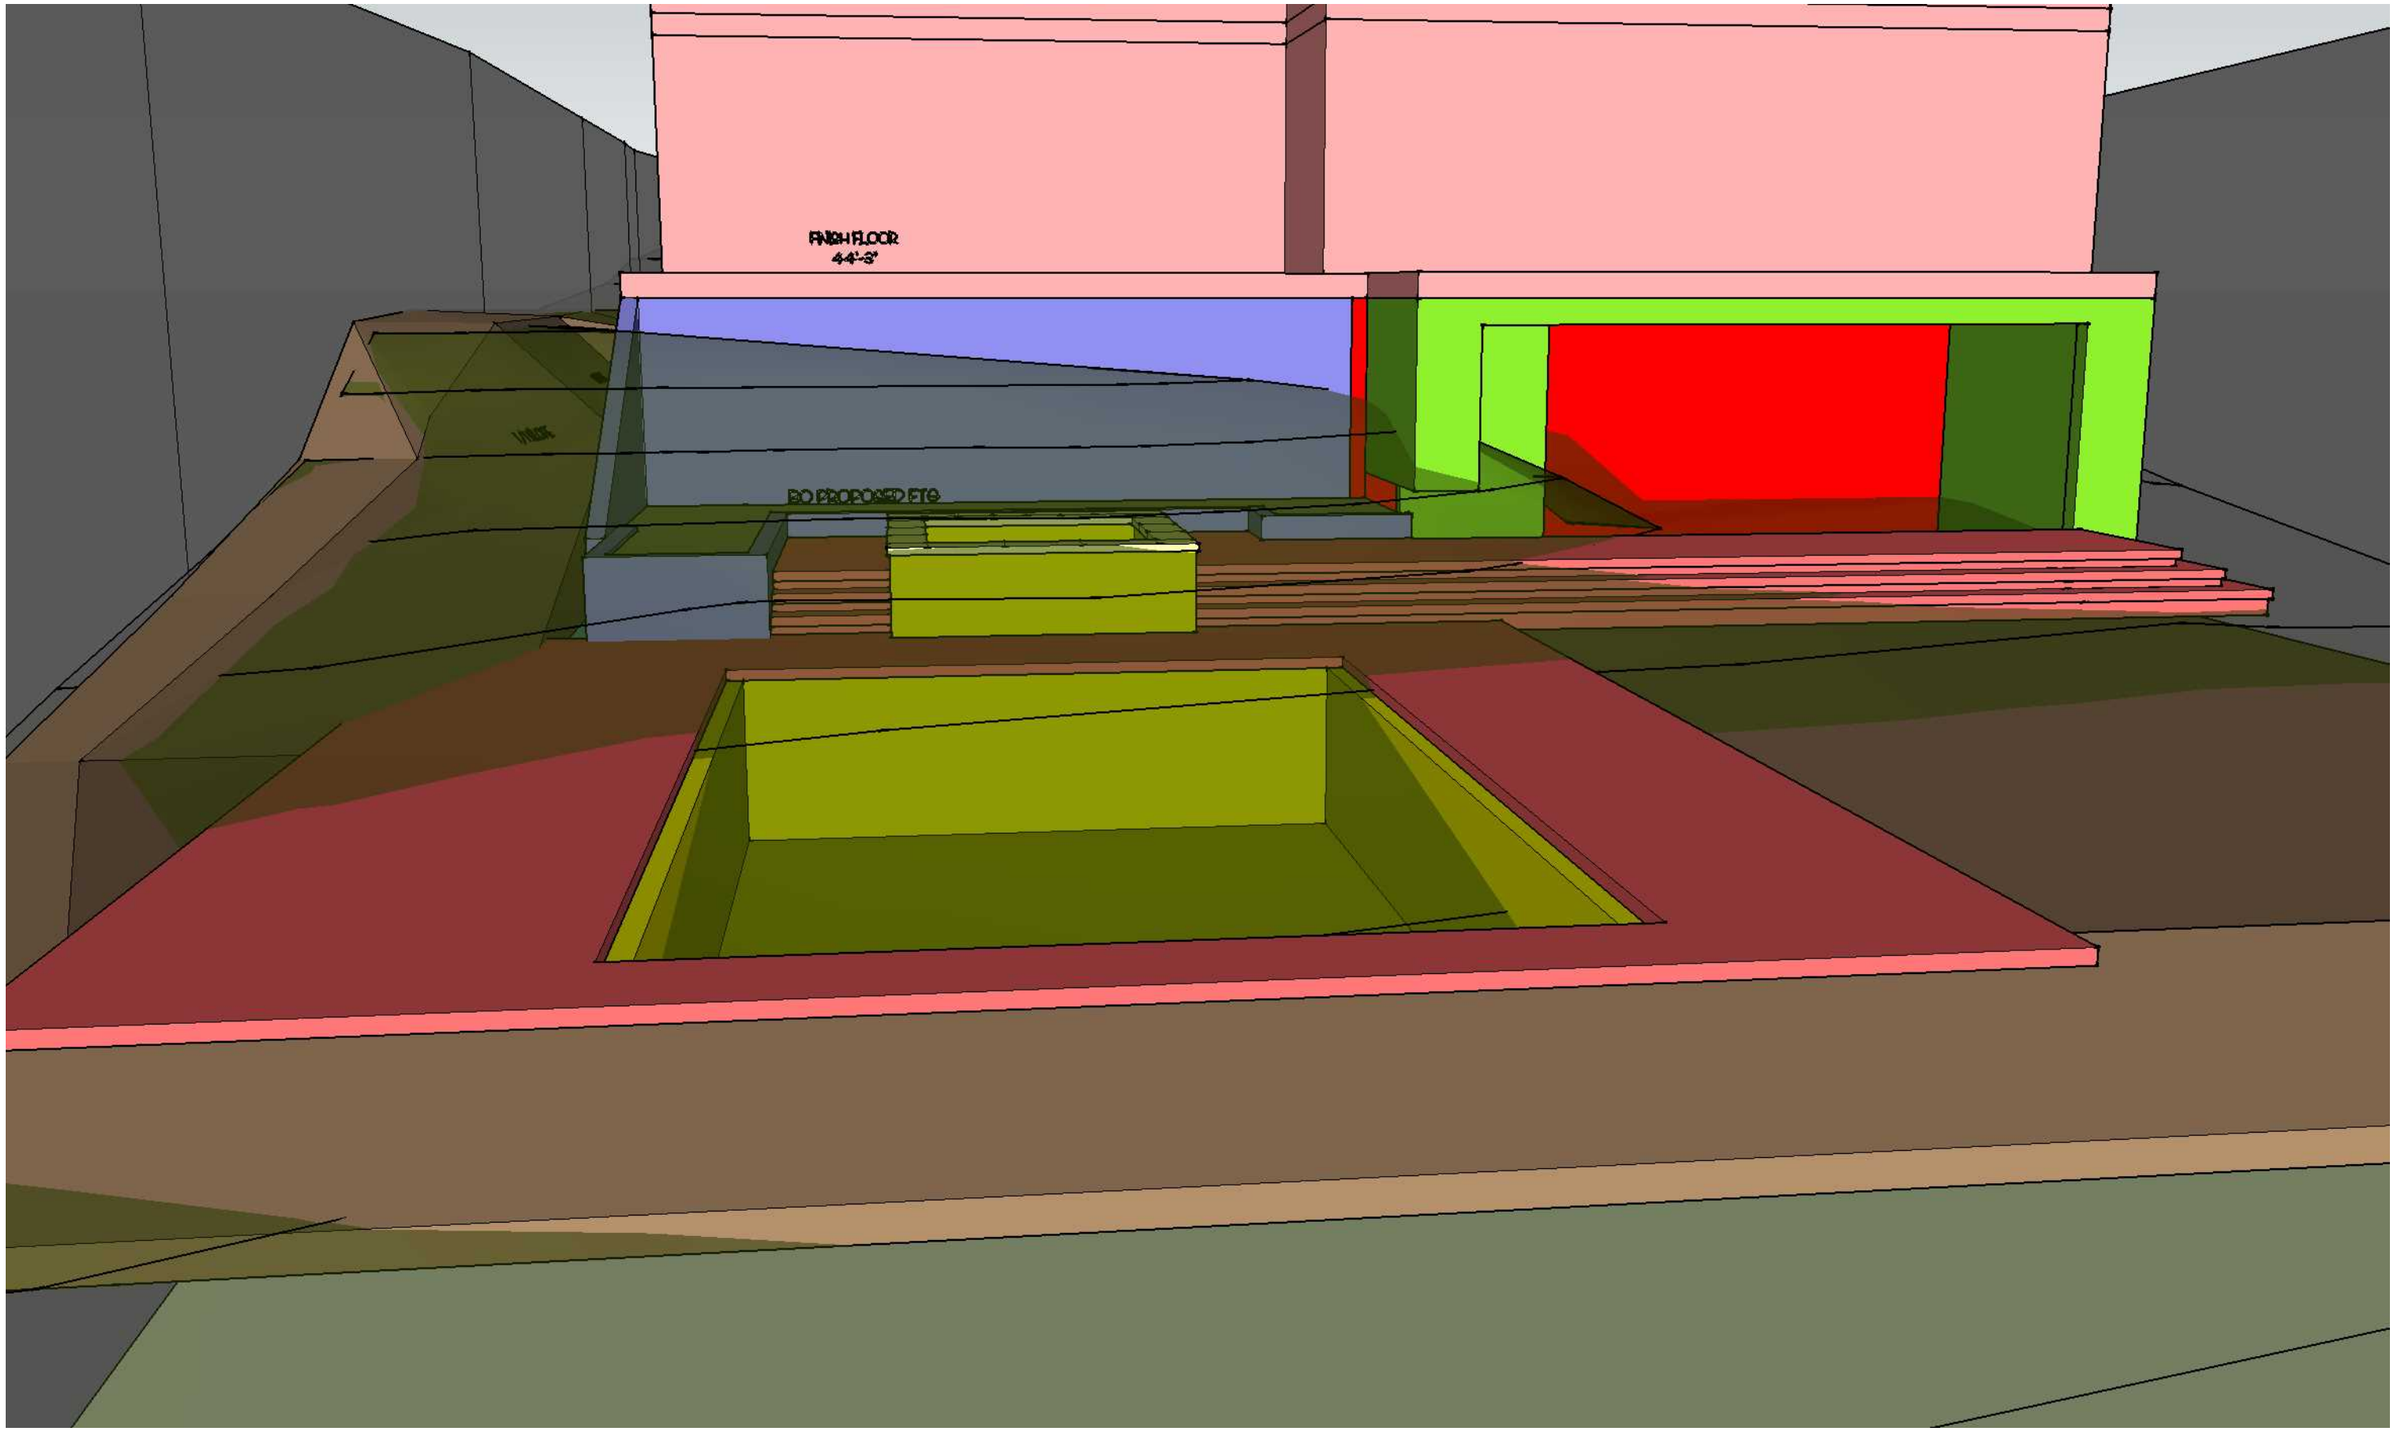
FINISH FLOOR
44'-3"
PO PROPOSED FTG

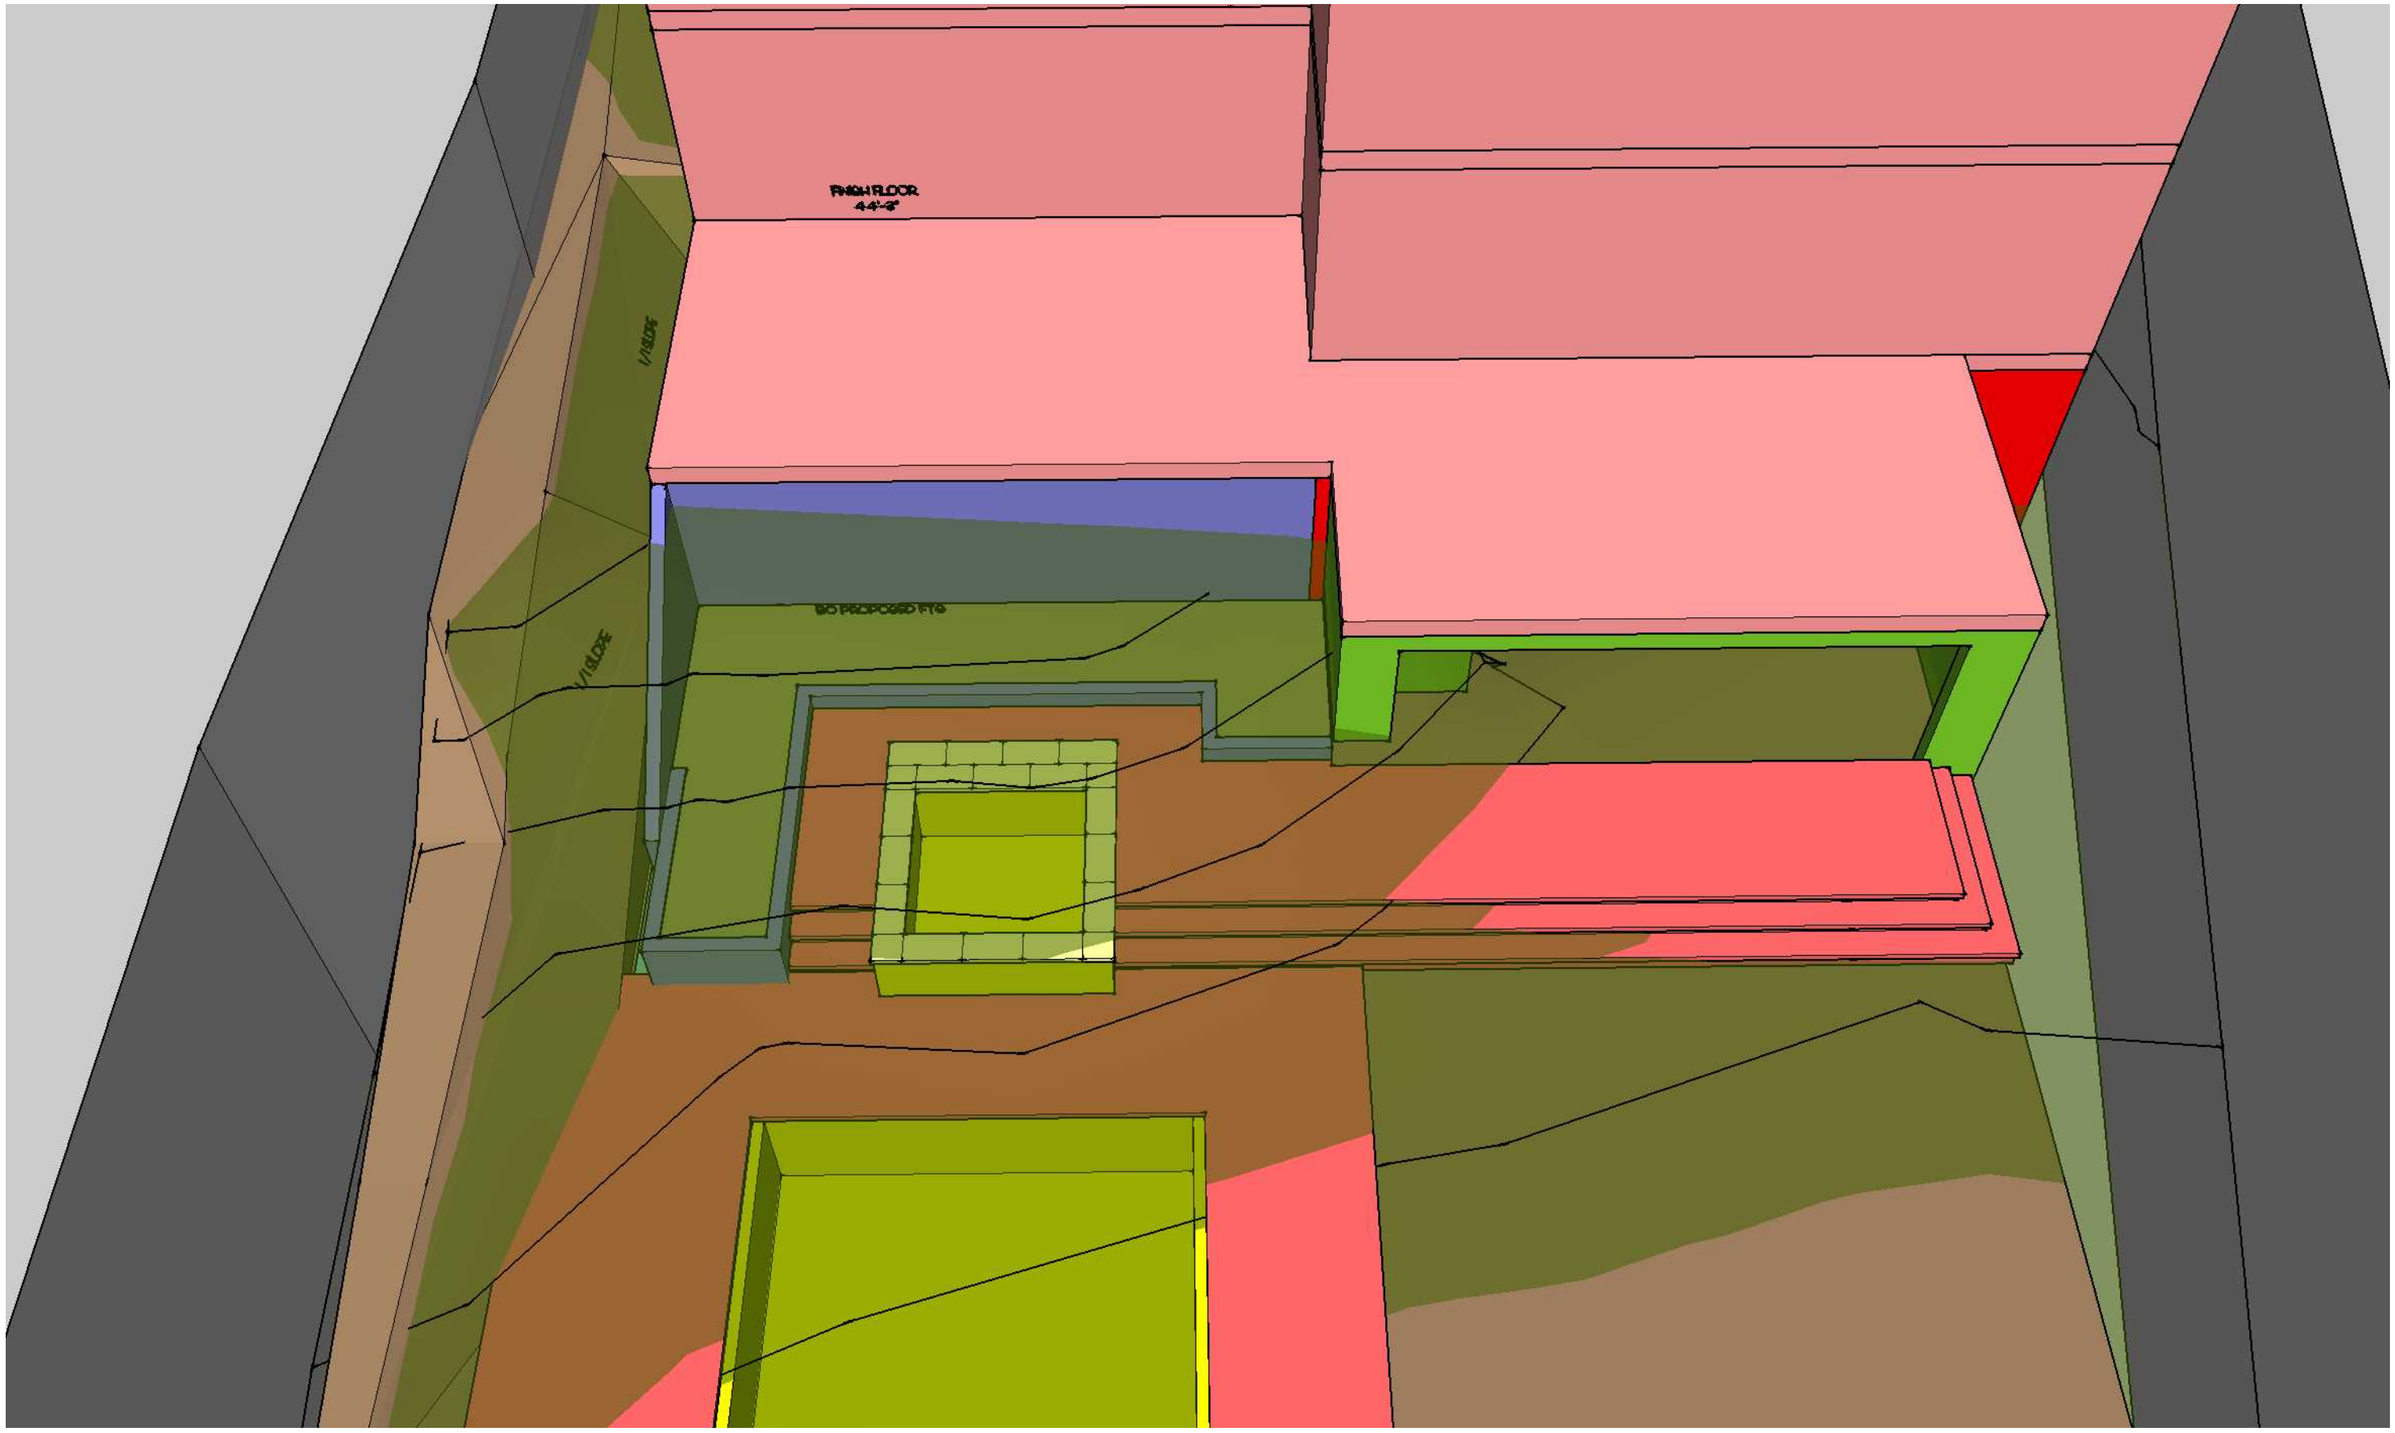
FINISH FLOOR
44'-3"
1/16SLOPE
1/16SLOPE
BID PROPOSED FTG

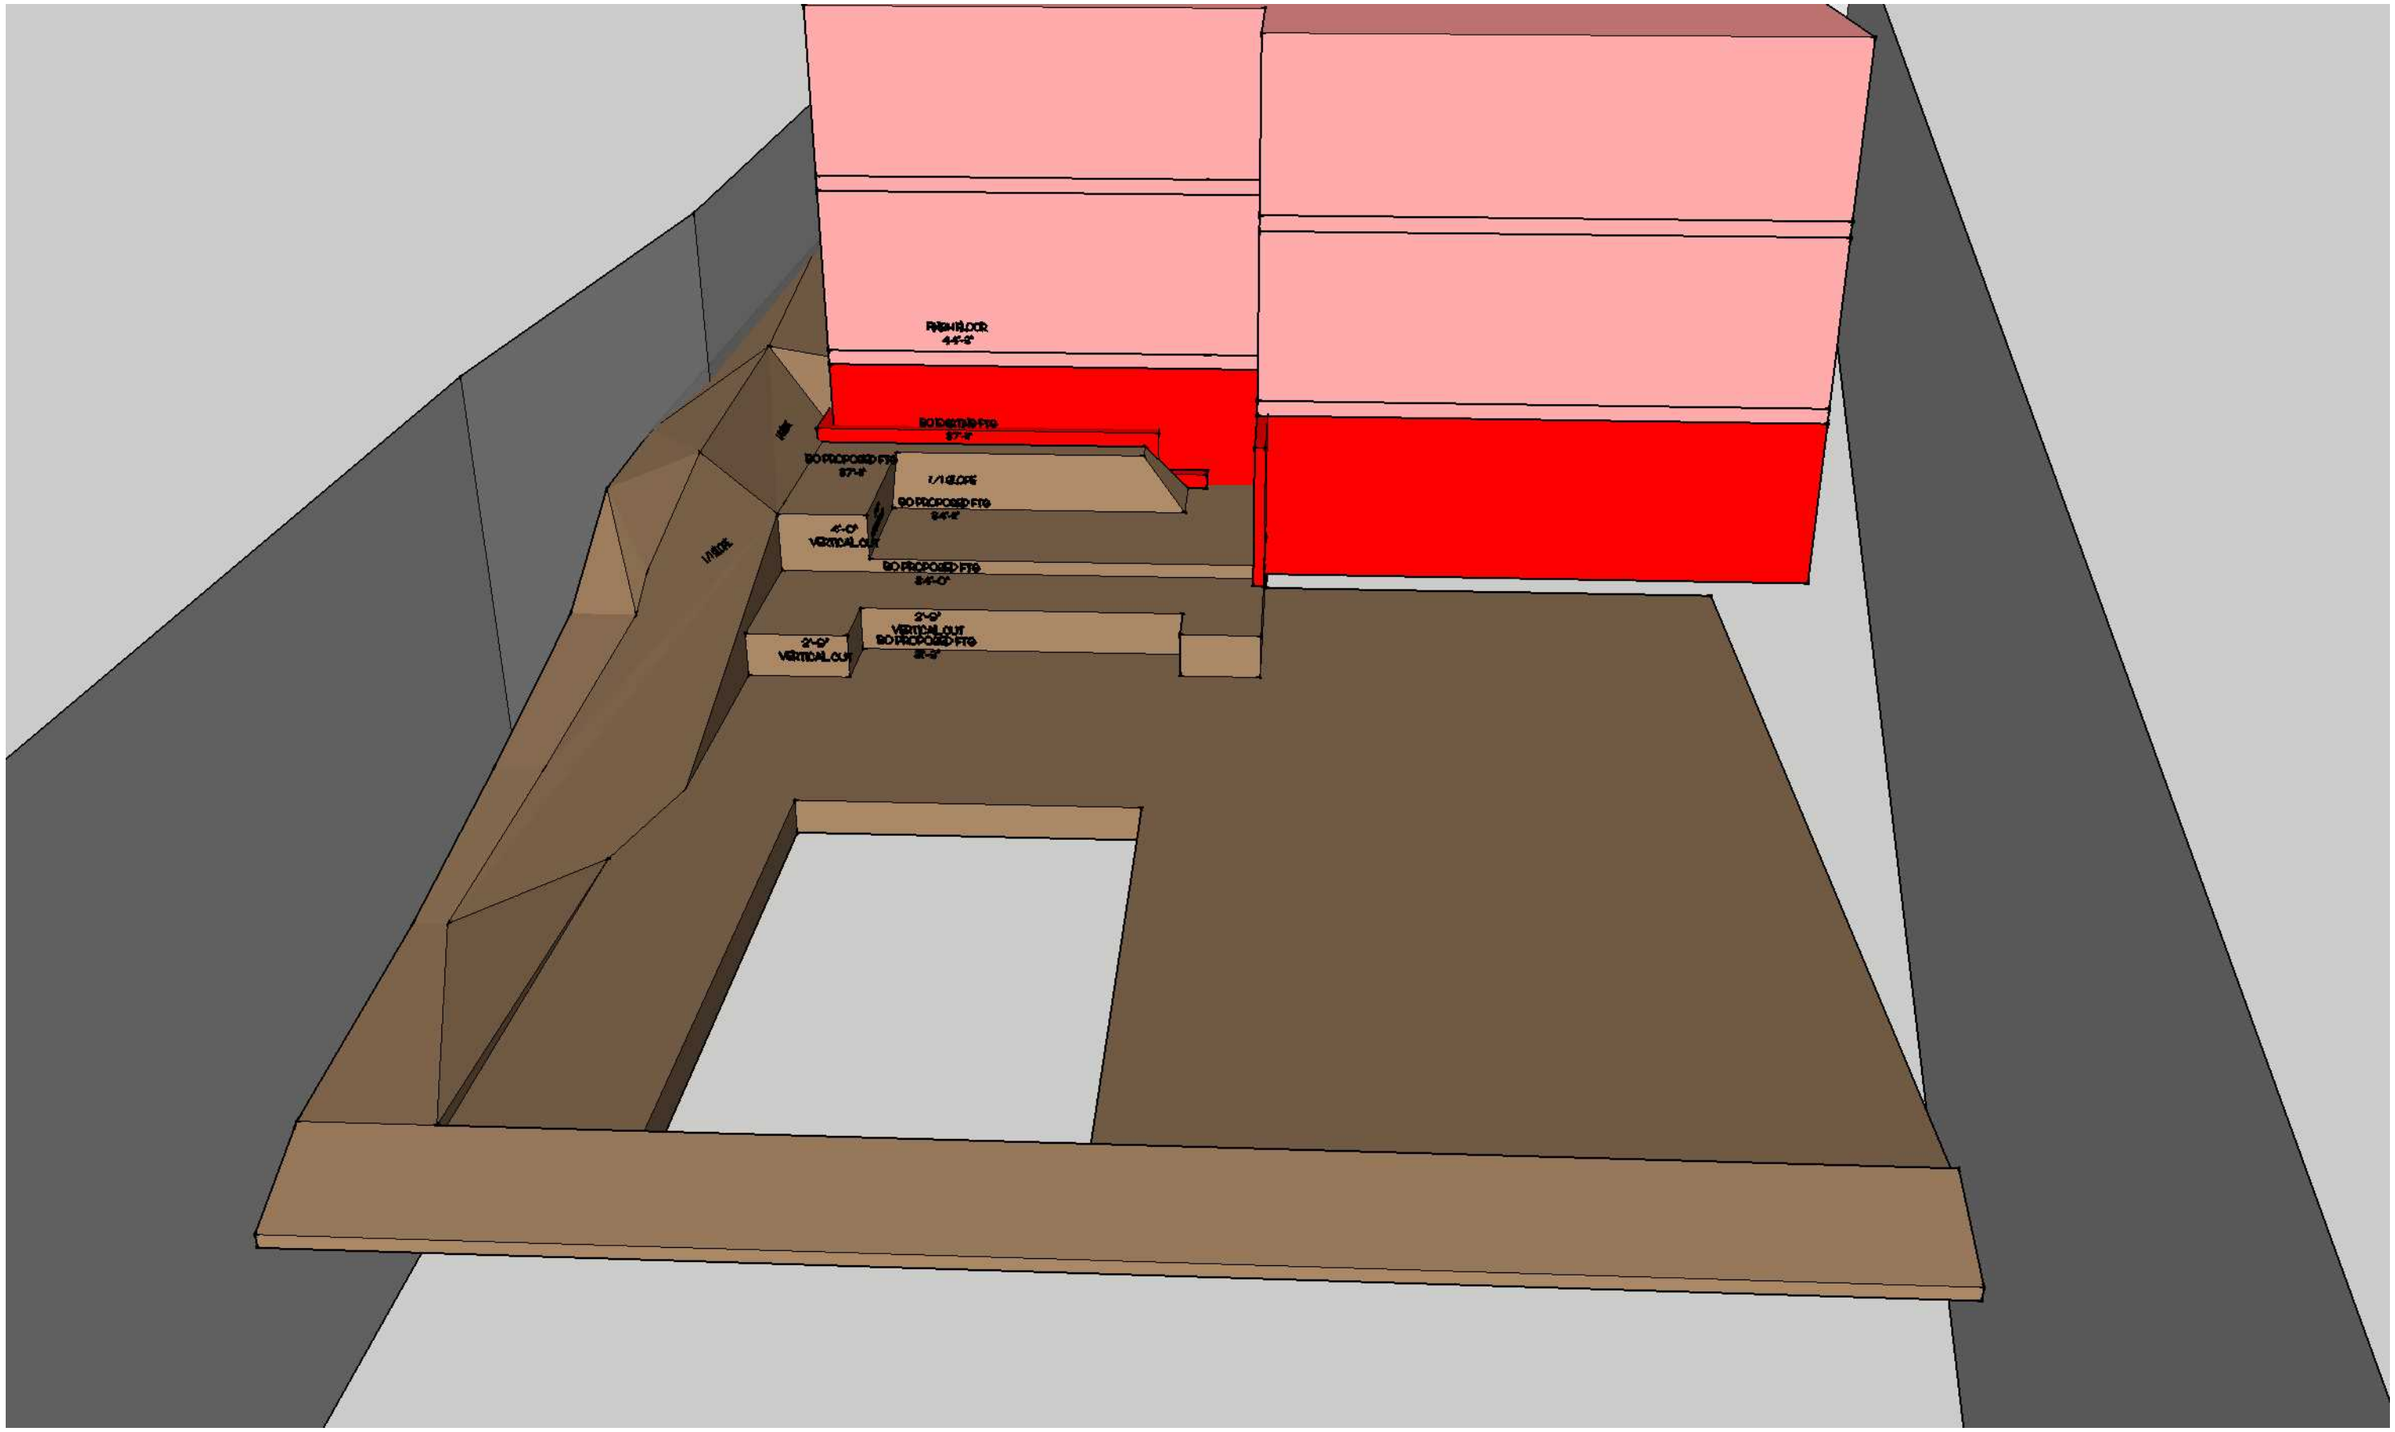
FINISH FLOOR
44'-4"
BO EXISTING FTG
37'-4"
BO PROPOSED FTG
37'-4"
1/1 SLOPE
BO PROPOSED FTG
34'-4"
4'-0"
VERTICAL CUT
BO PROPOSED FTG
34'-0"
2'-0"
VERTICAL CUT
BO PROPOSED FTG
32'-0"
2'-0"
VERTICAL CUT
1/1 SLOPE

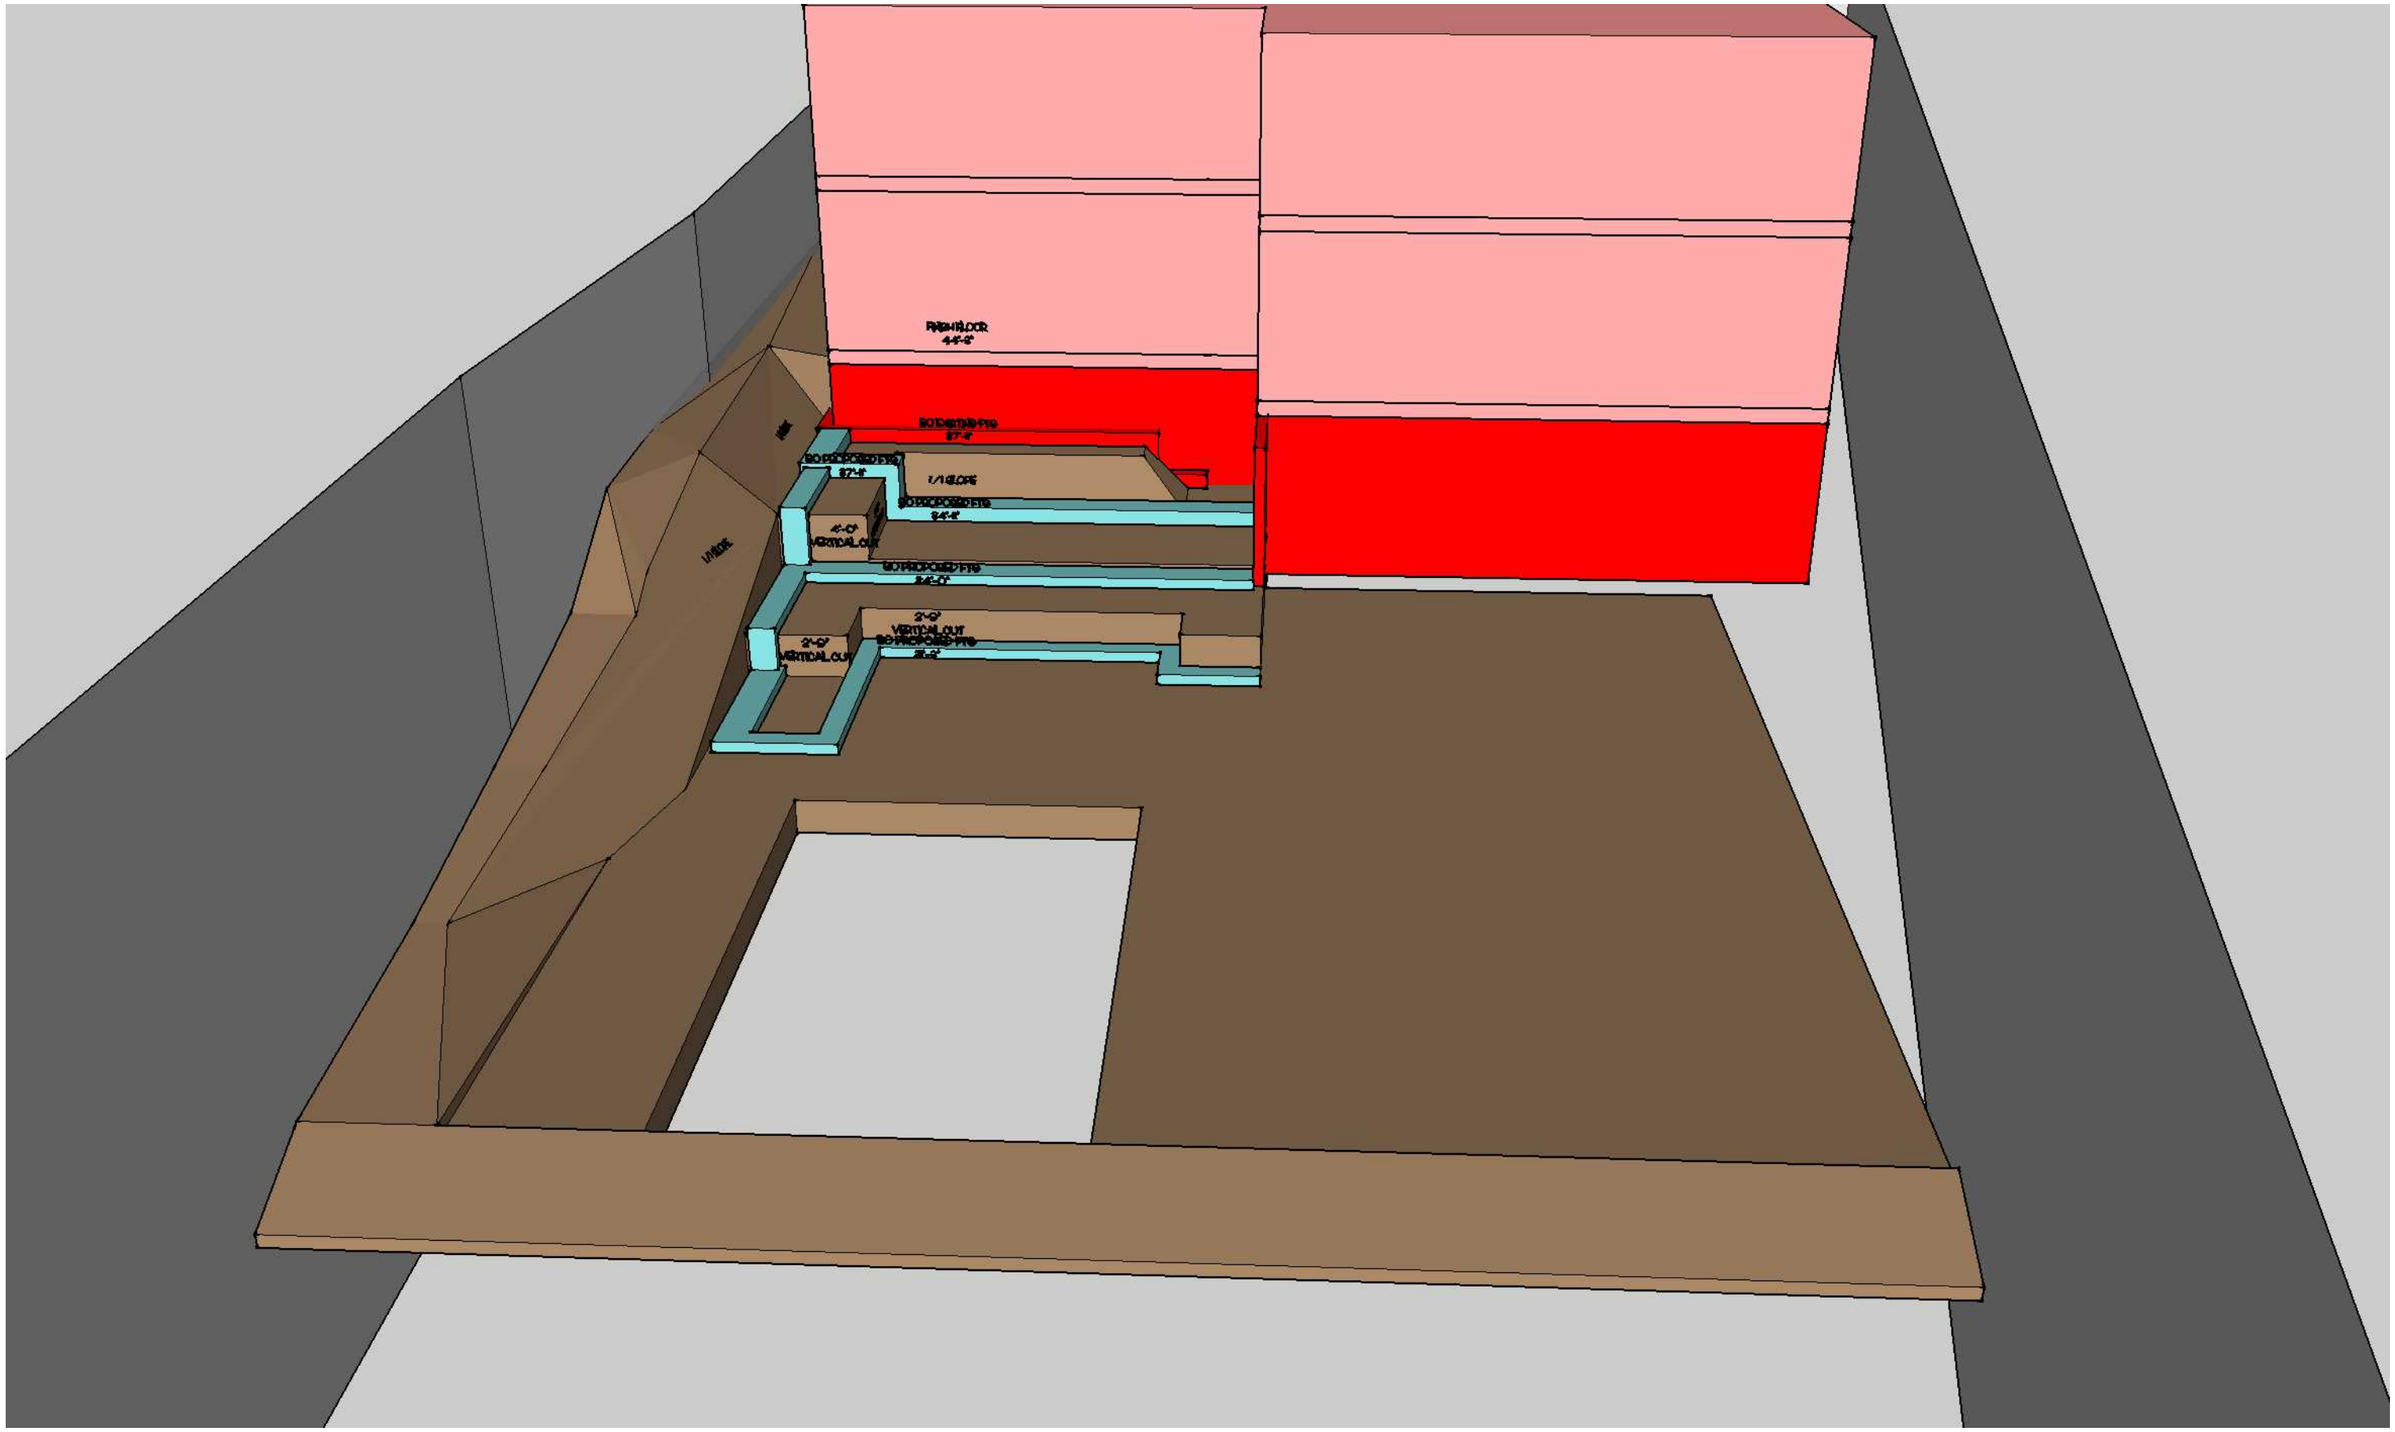
FRENH FLOOR
44'-4"
1/1 SLOPE

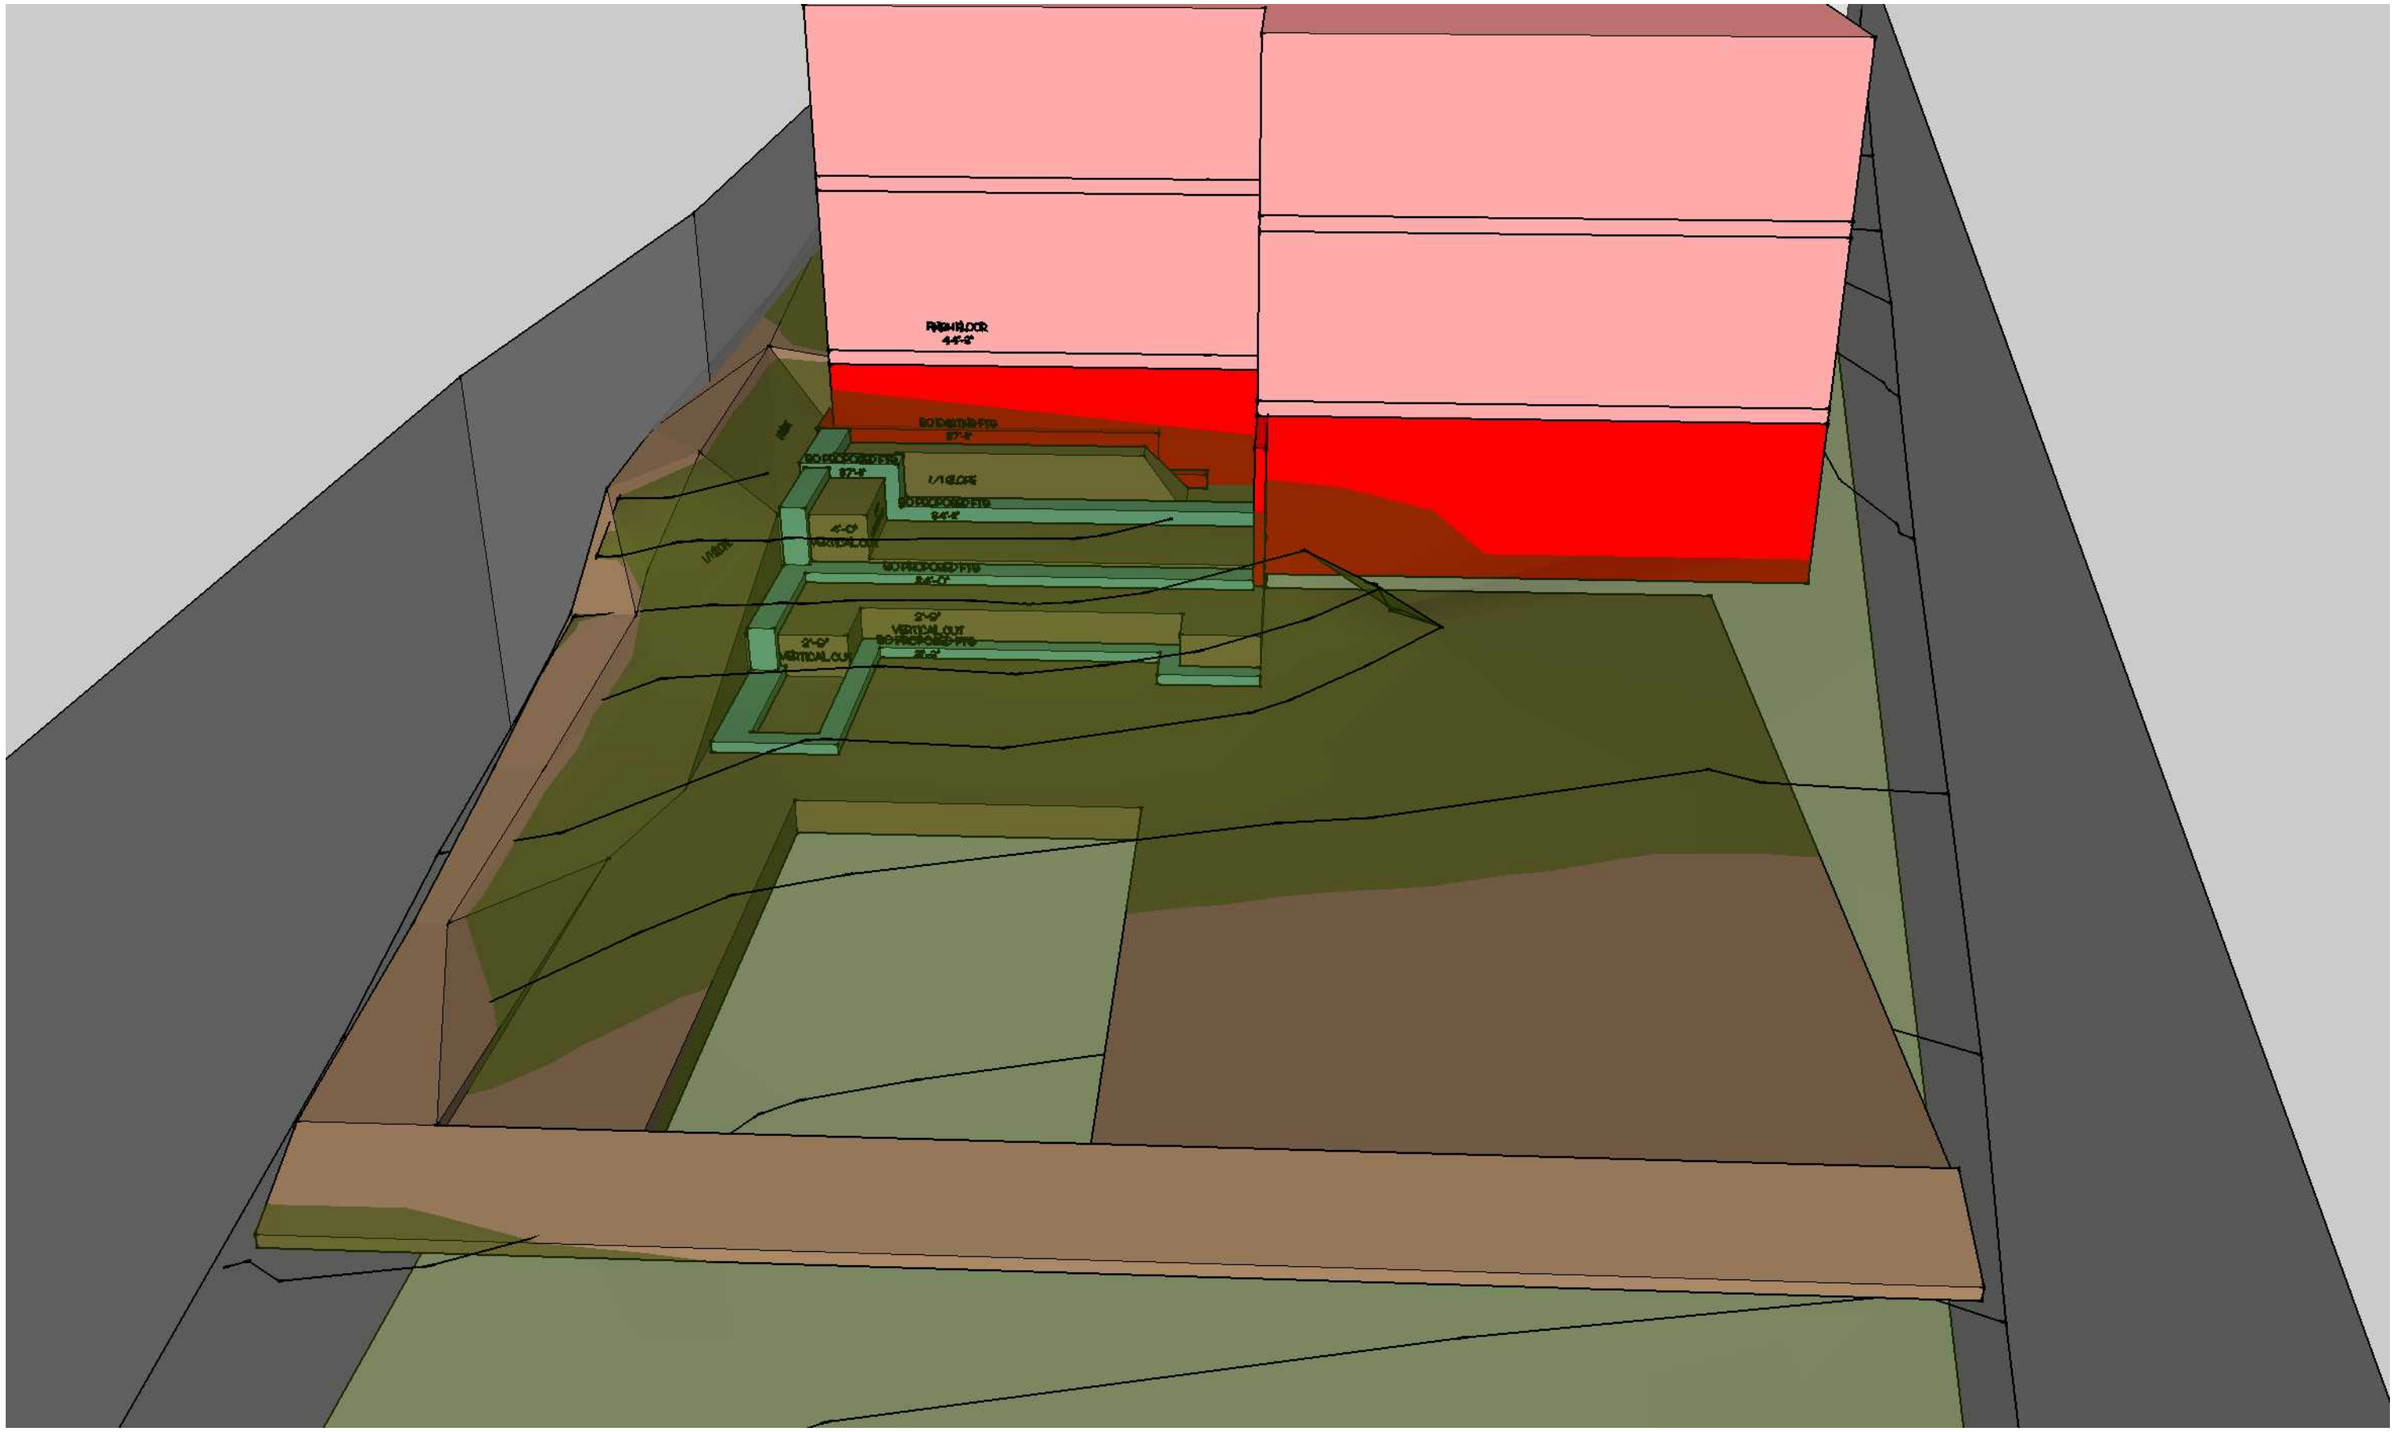
FINISH FLOOR
44'-4"

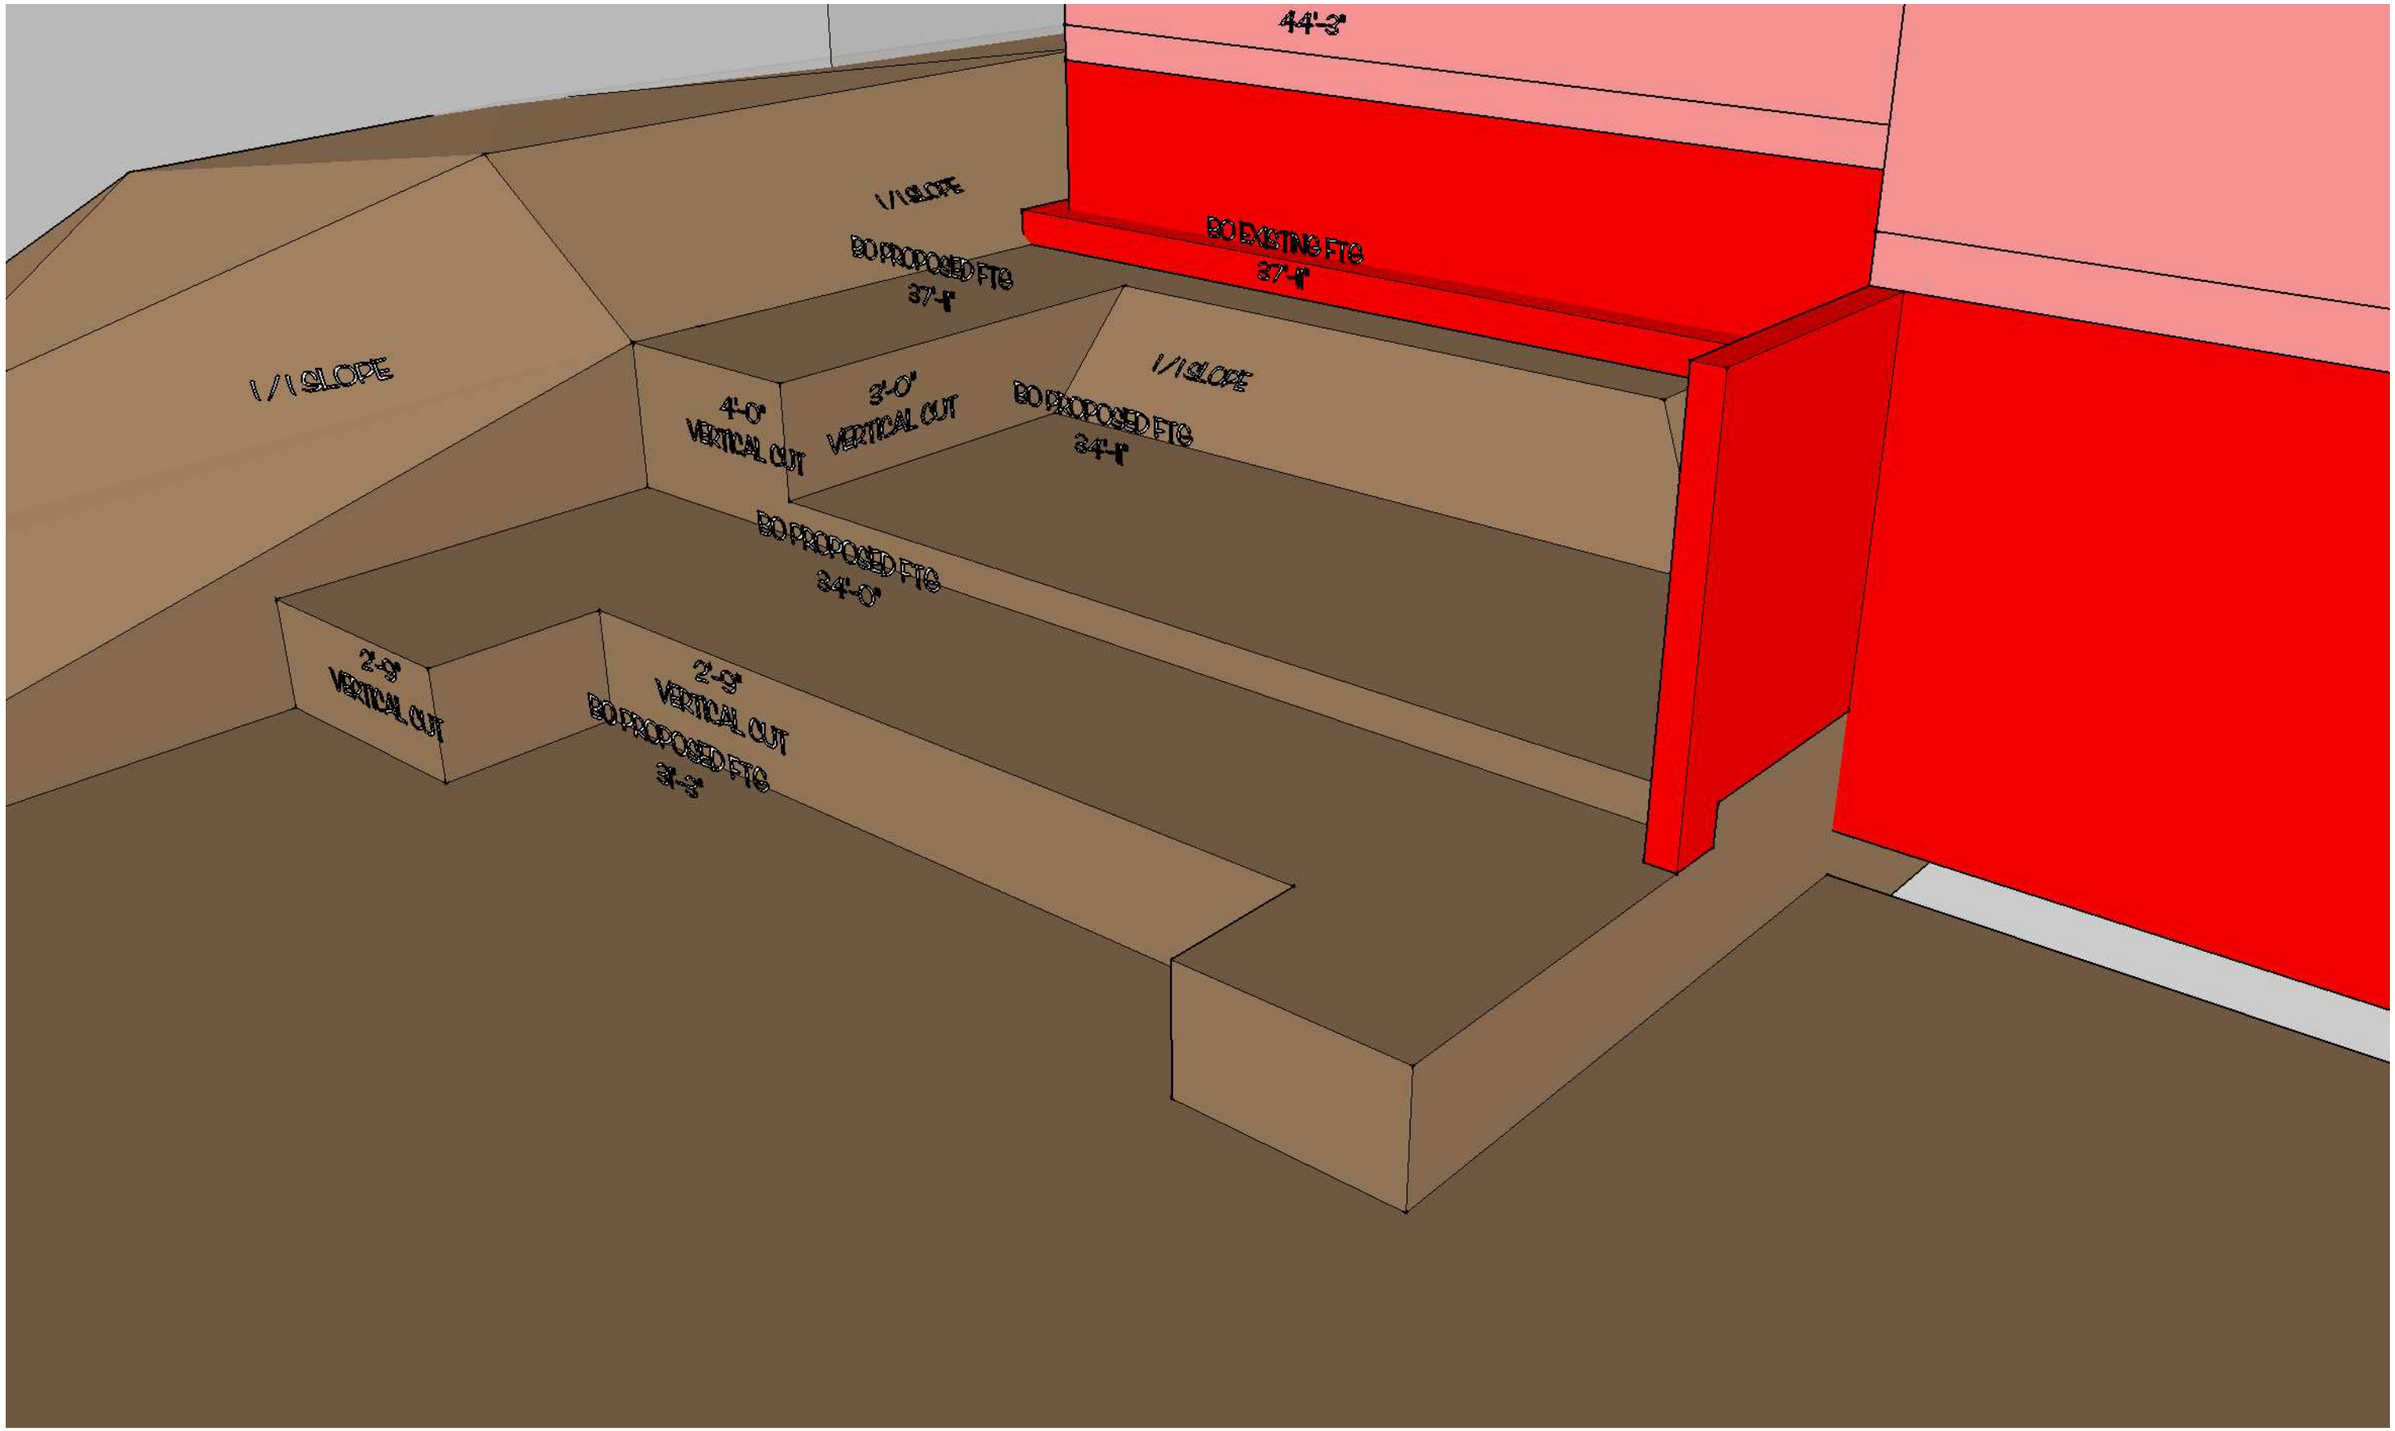
44'-3"
1/1 SLOPE
BO PROPOSED FTG
37'-1"
BO EXISTING FTG
37'-1"
1/1 SLOPE
4'-0"
VERTICAL CUT
3'-0"
VERTICAL CUT
BO PROPOSED FTG
34'-1"
1/1 SLOPE
BO PROPOSED FTG
34'-0"
2'-9"
VERTICAL CUT
2'-9"
VERTICAL CUT
BO PROPOSED FTG
31'-3"

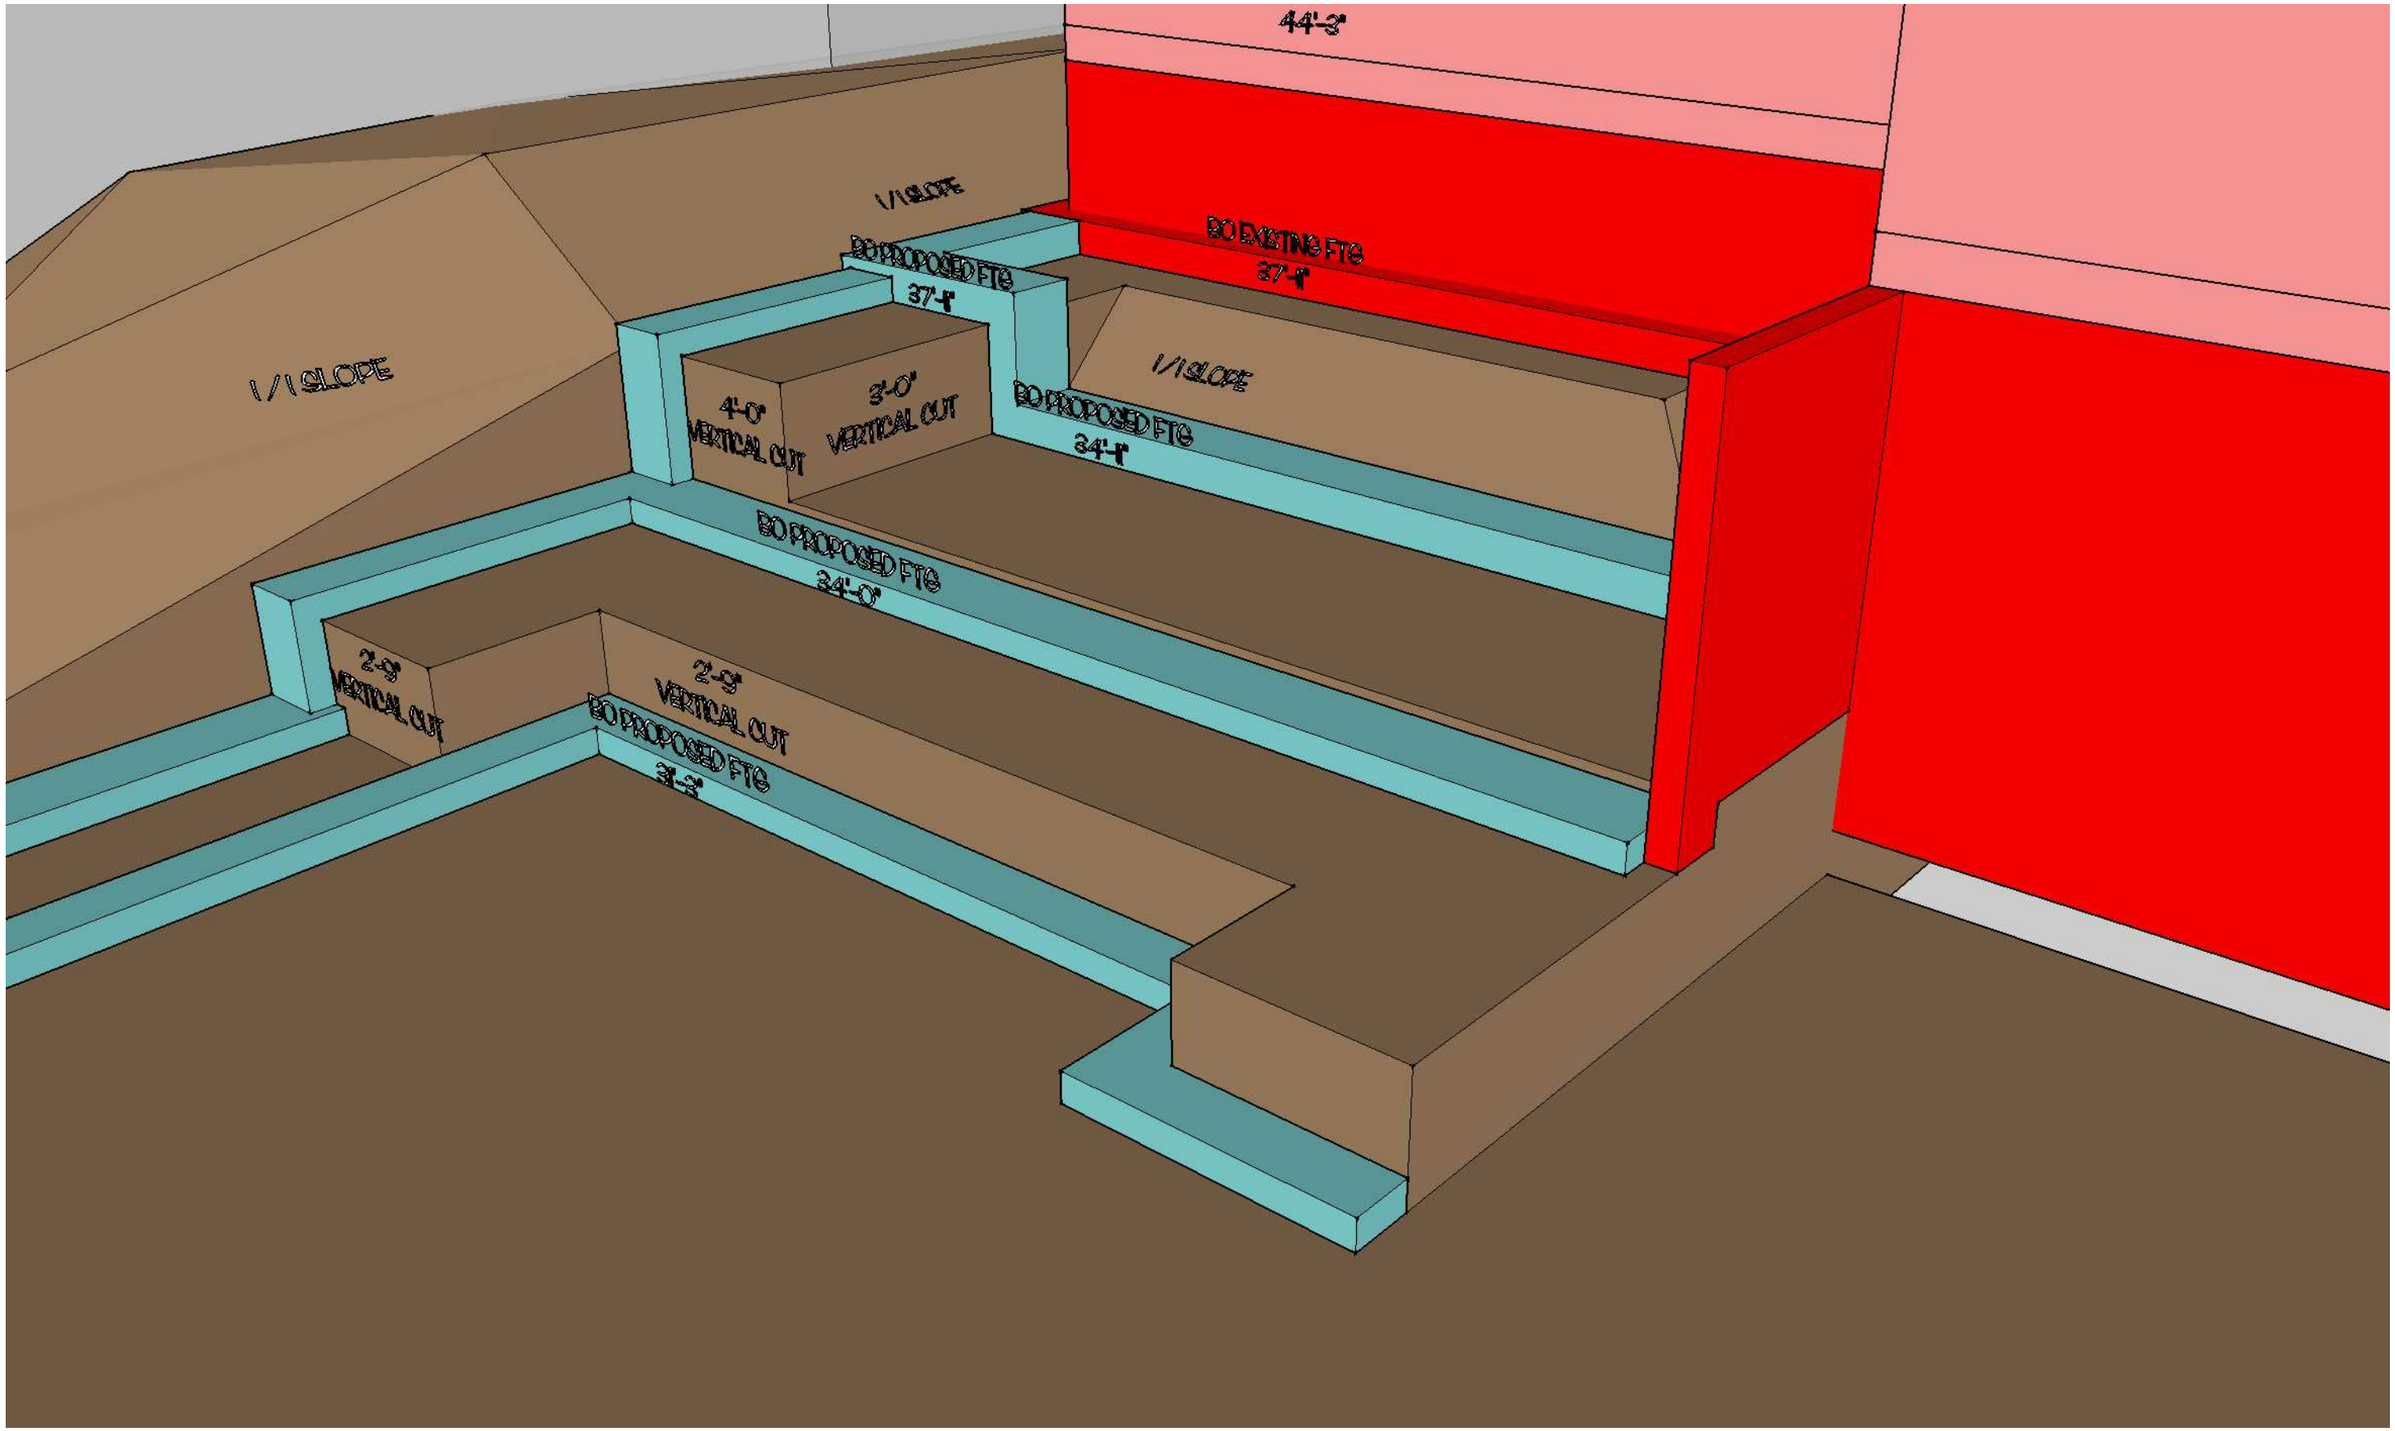
44'-3"
1/1 SLOPE
BO PROPOSED FTG
37'-4"
BO EXISTING FTG
37'-4"
1/1 SLOPE
1/1 SLOPE
4'-0"
VERTICAL CUT
3'-0"
VERTICAL CUT
BO PROPOSED FTG
34'-4"
BO PROPOSED FTG
34'-0"
2'-9"
VERTICAL CUT
2'-9"
VERTICAL CUT
BO PROPOSED FTG
31'-3"

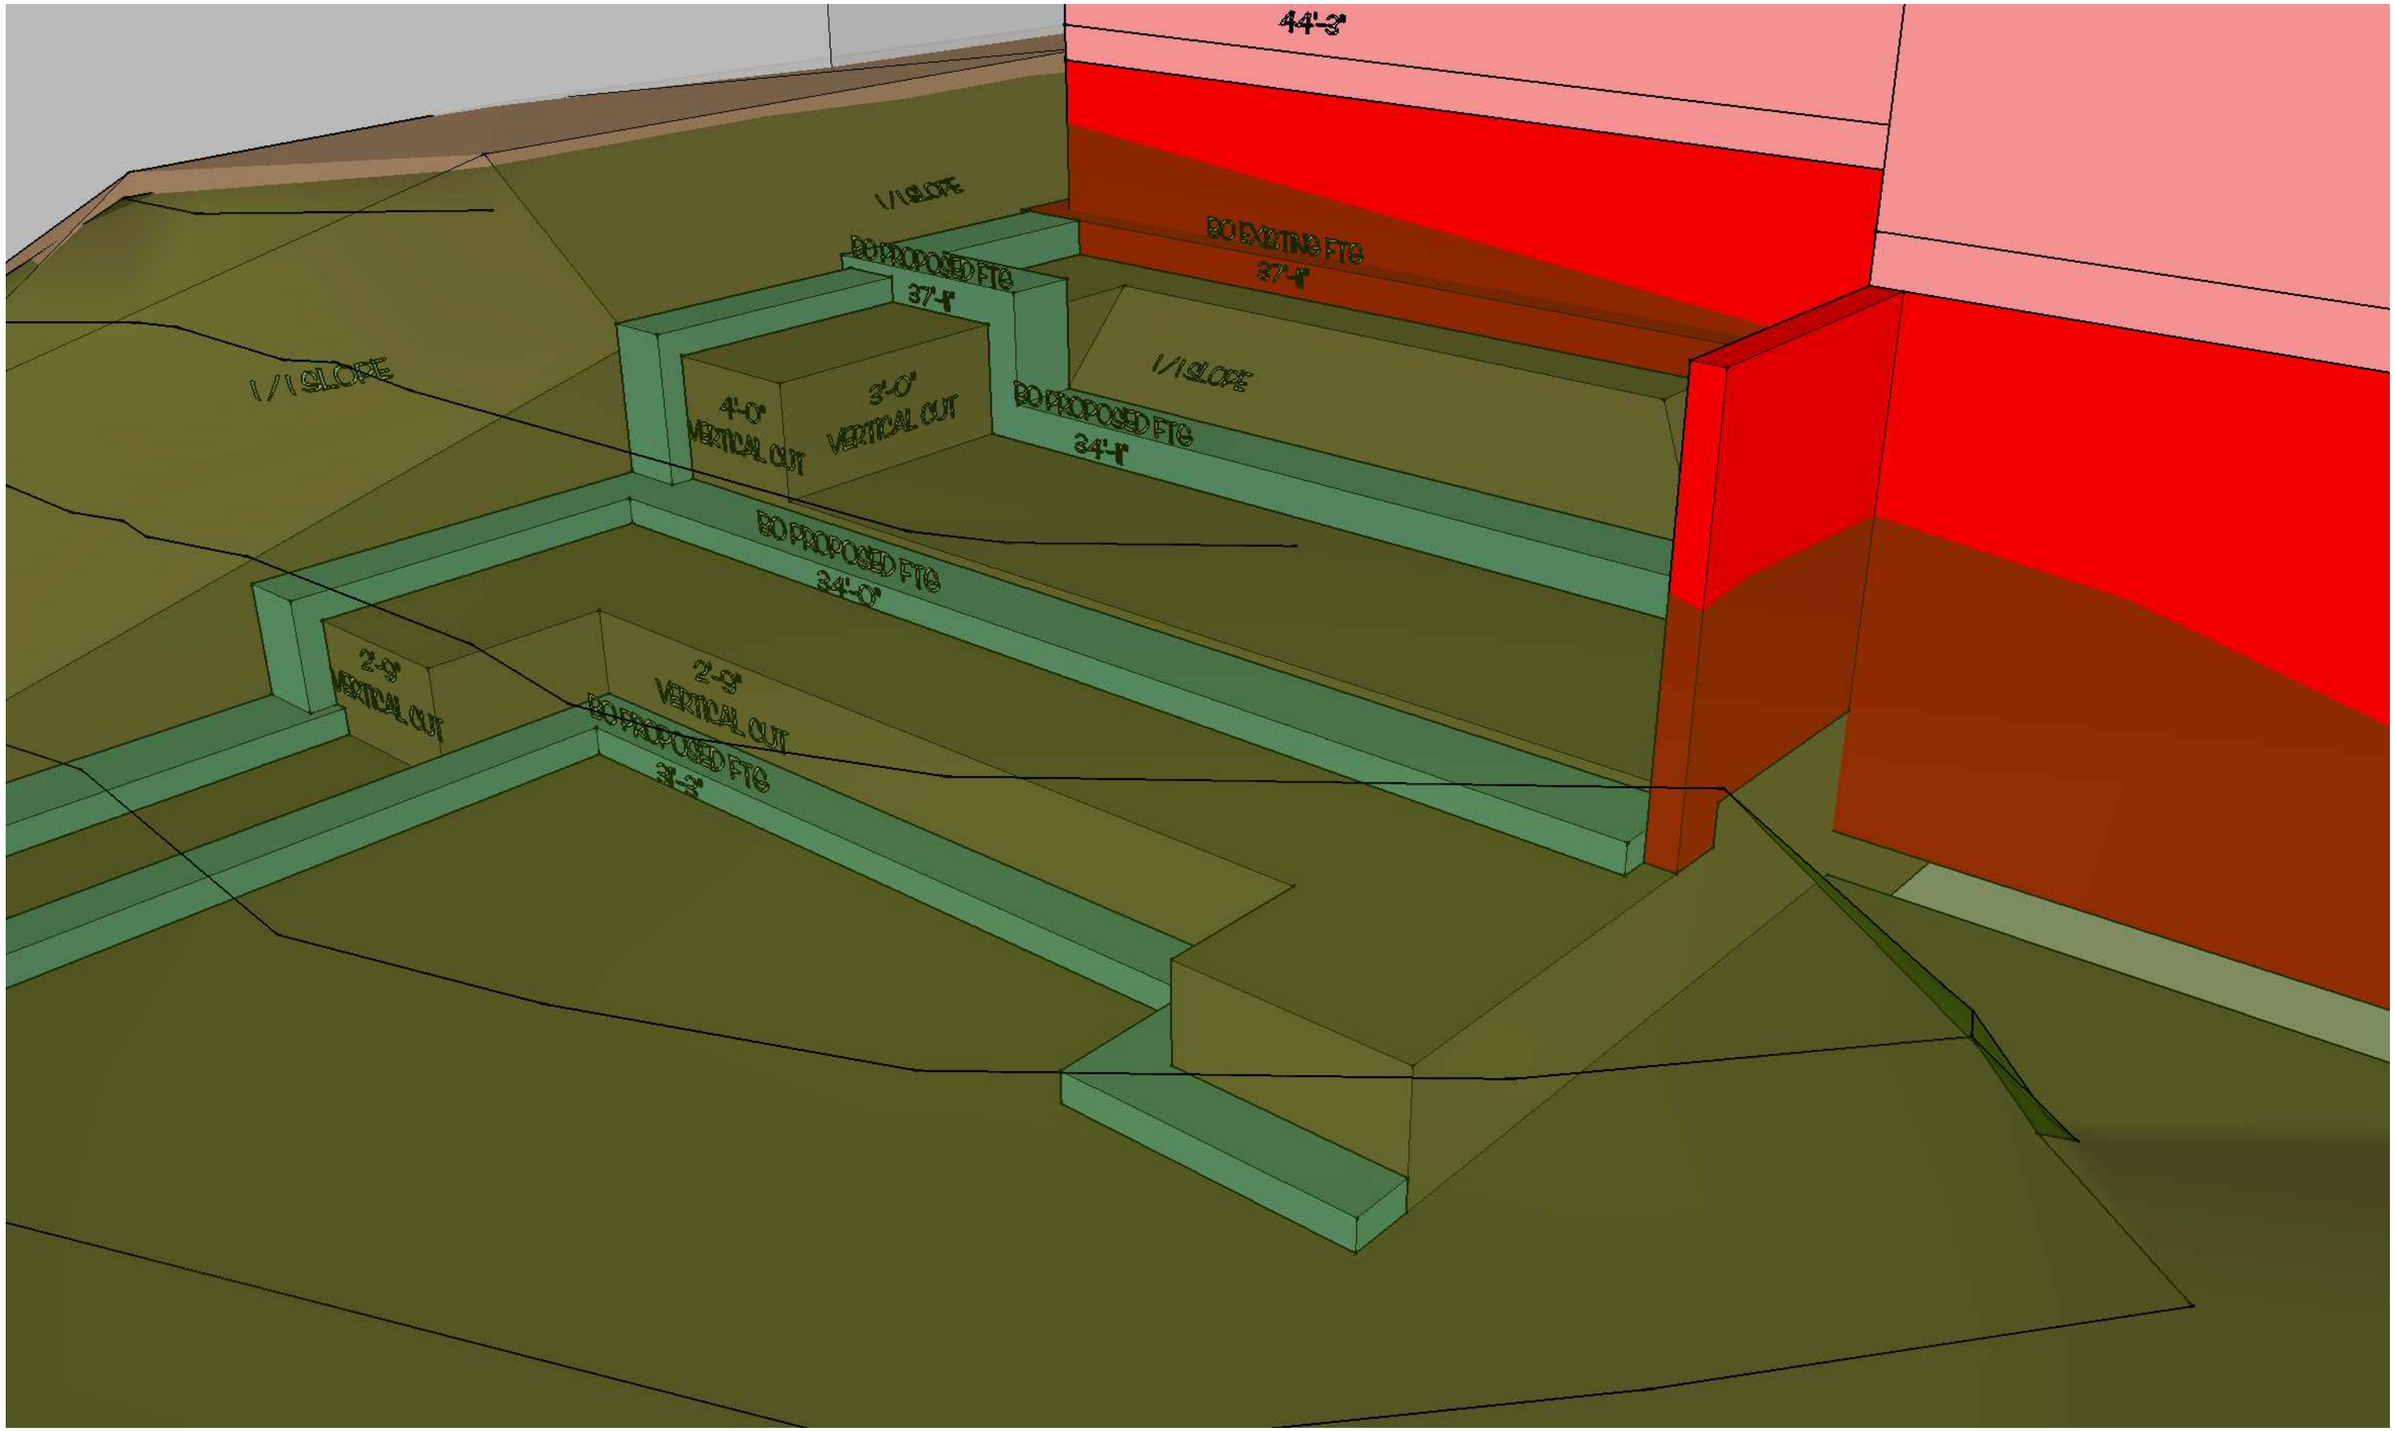
44'-3"
1/1 SLOPE
BO PROPOSED FTG
37'-1"
BO EXISTING FTG
37'-1"
1/1 SLOPE
4'-0"
VERTICAL CUT
3'-0"
VERTICAL CUT
BO PROPOSED FTG
34'-1"
1/1 SLOPE
BO PROPOSED FTG
34'-0"
2'-9"
VERTICAL CUT
2'-9"
VERTICAL CUT
BO PROPOSED FTG
31'-3"

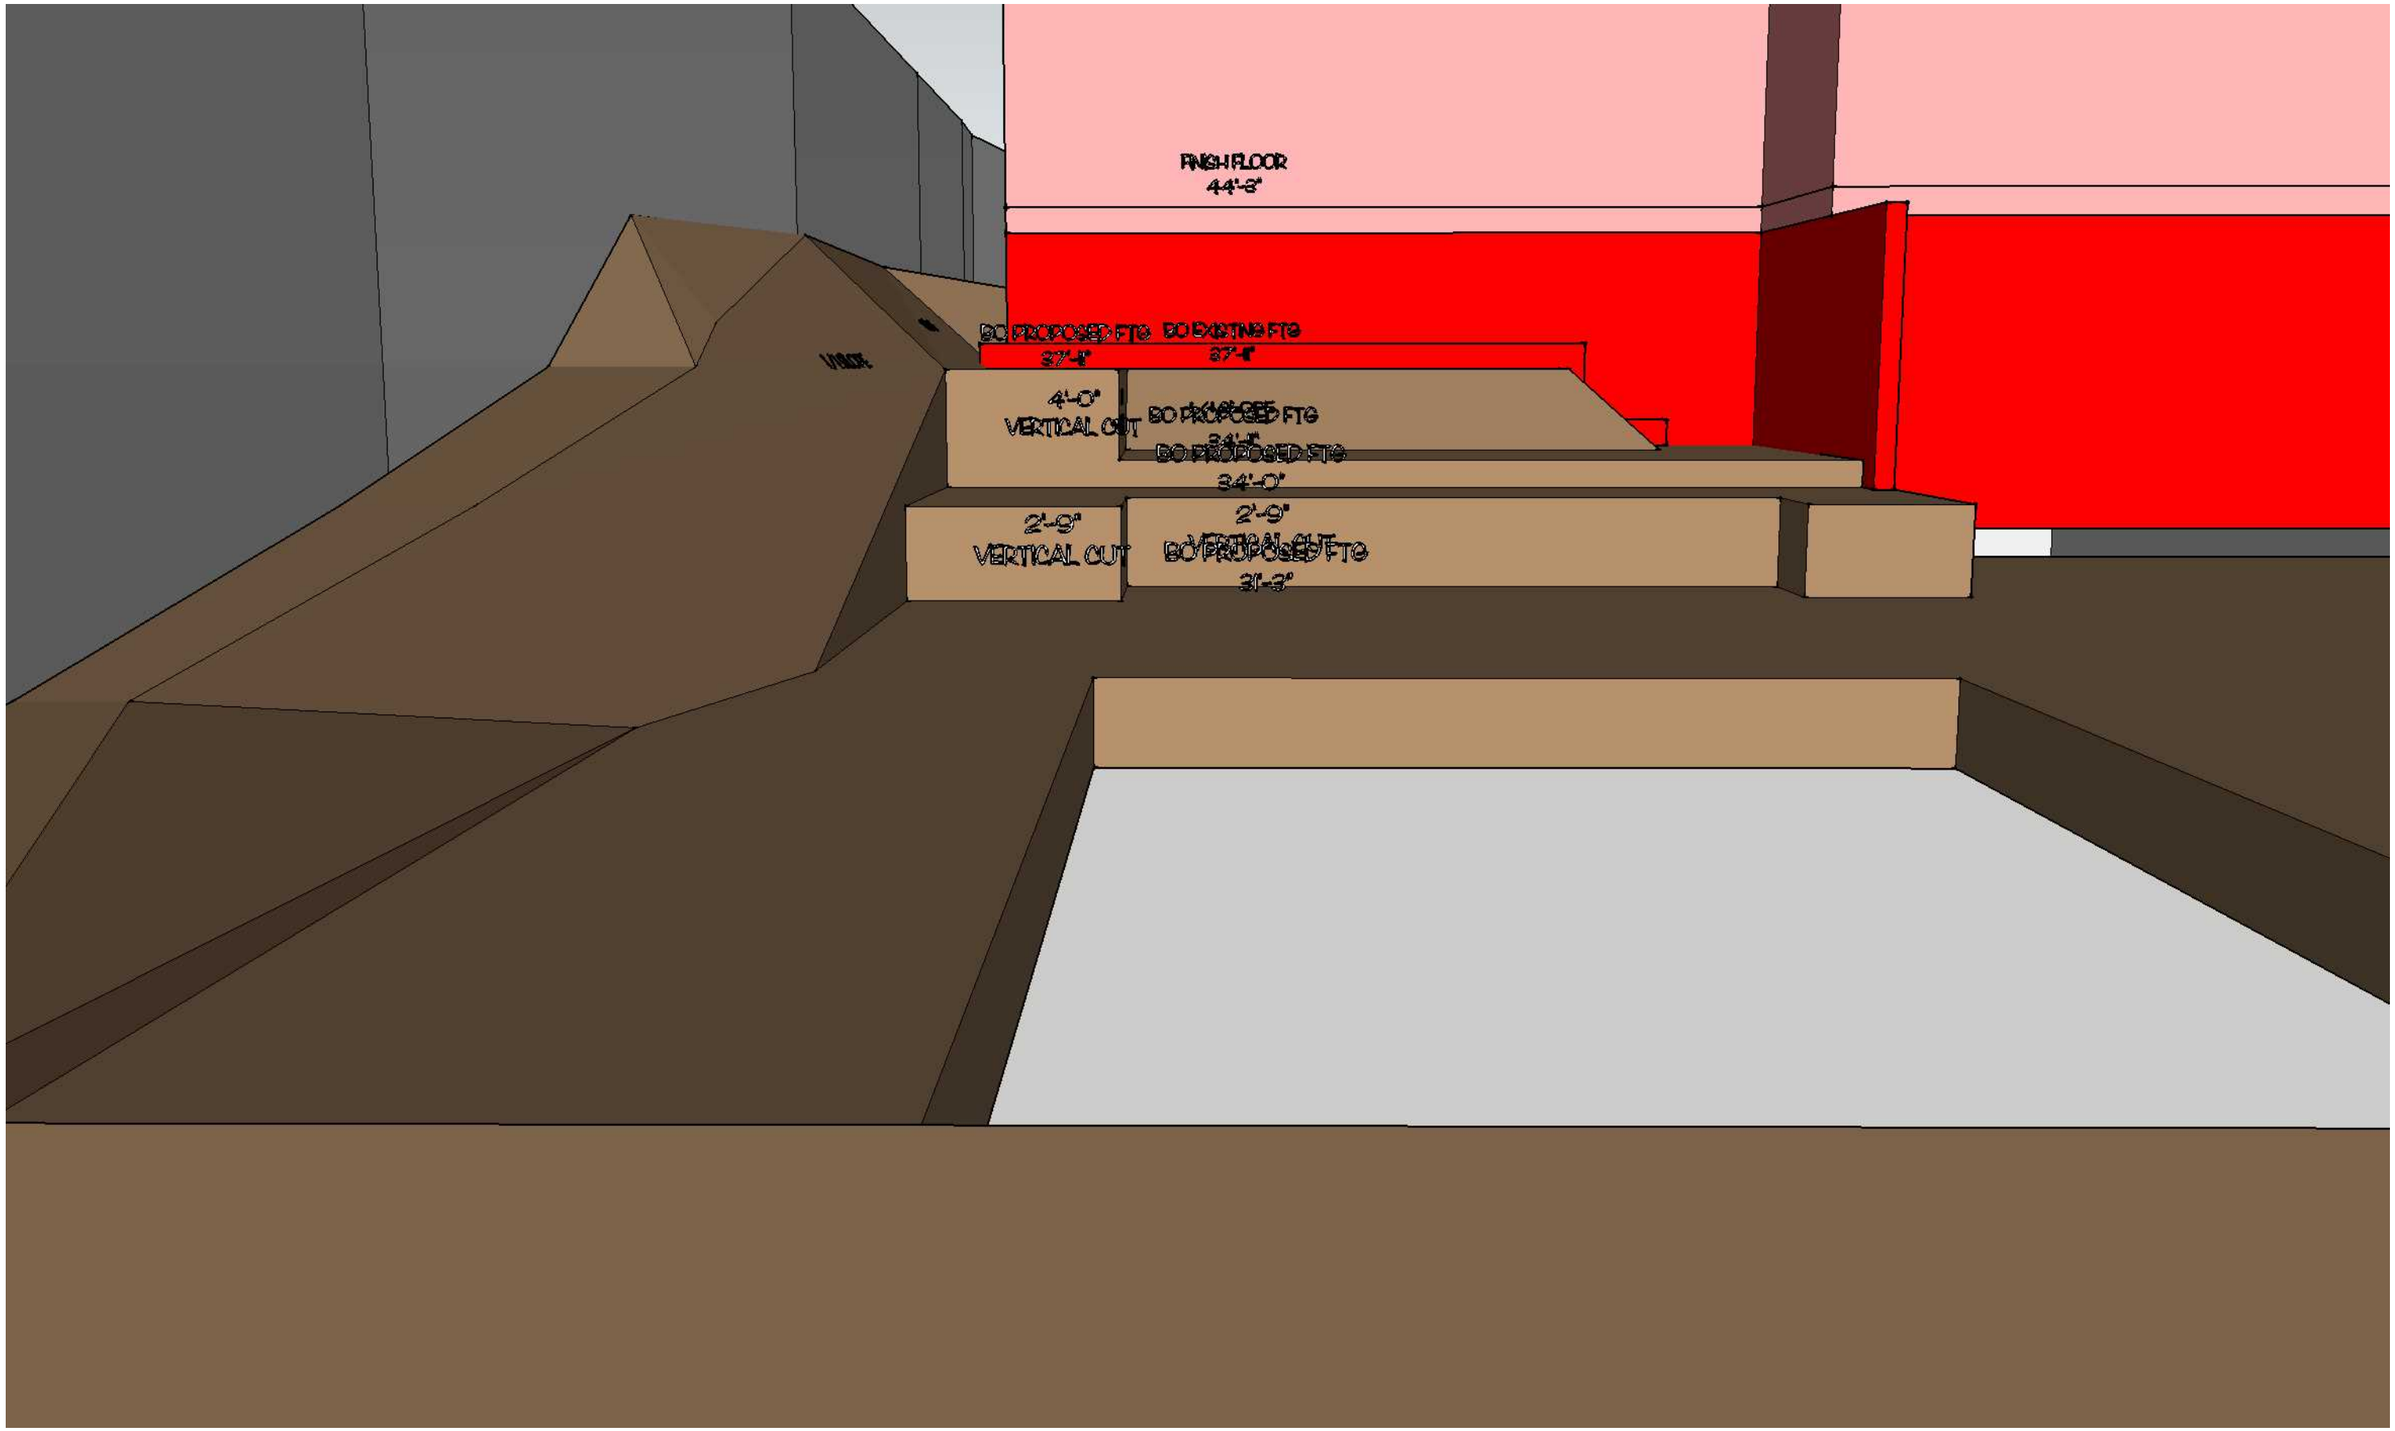
FINISH FLOOR
44'-3"
BO PROPOSED FTG
37'-4"
BO EXISTING FTG
37'-4"
4'-0"
VERTICAL CUT
BO PROPOSED FTG
34'-0"
2'-9"
VERTICAL CUT
2'-9"
BO PROPOSED FTG
31'-3"

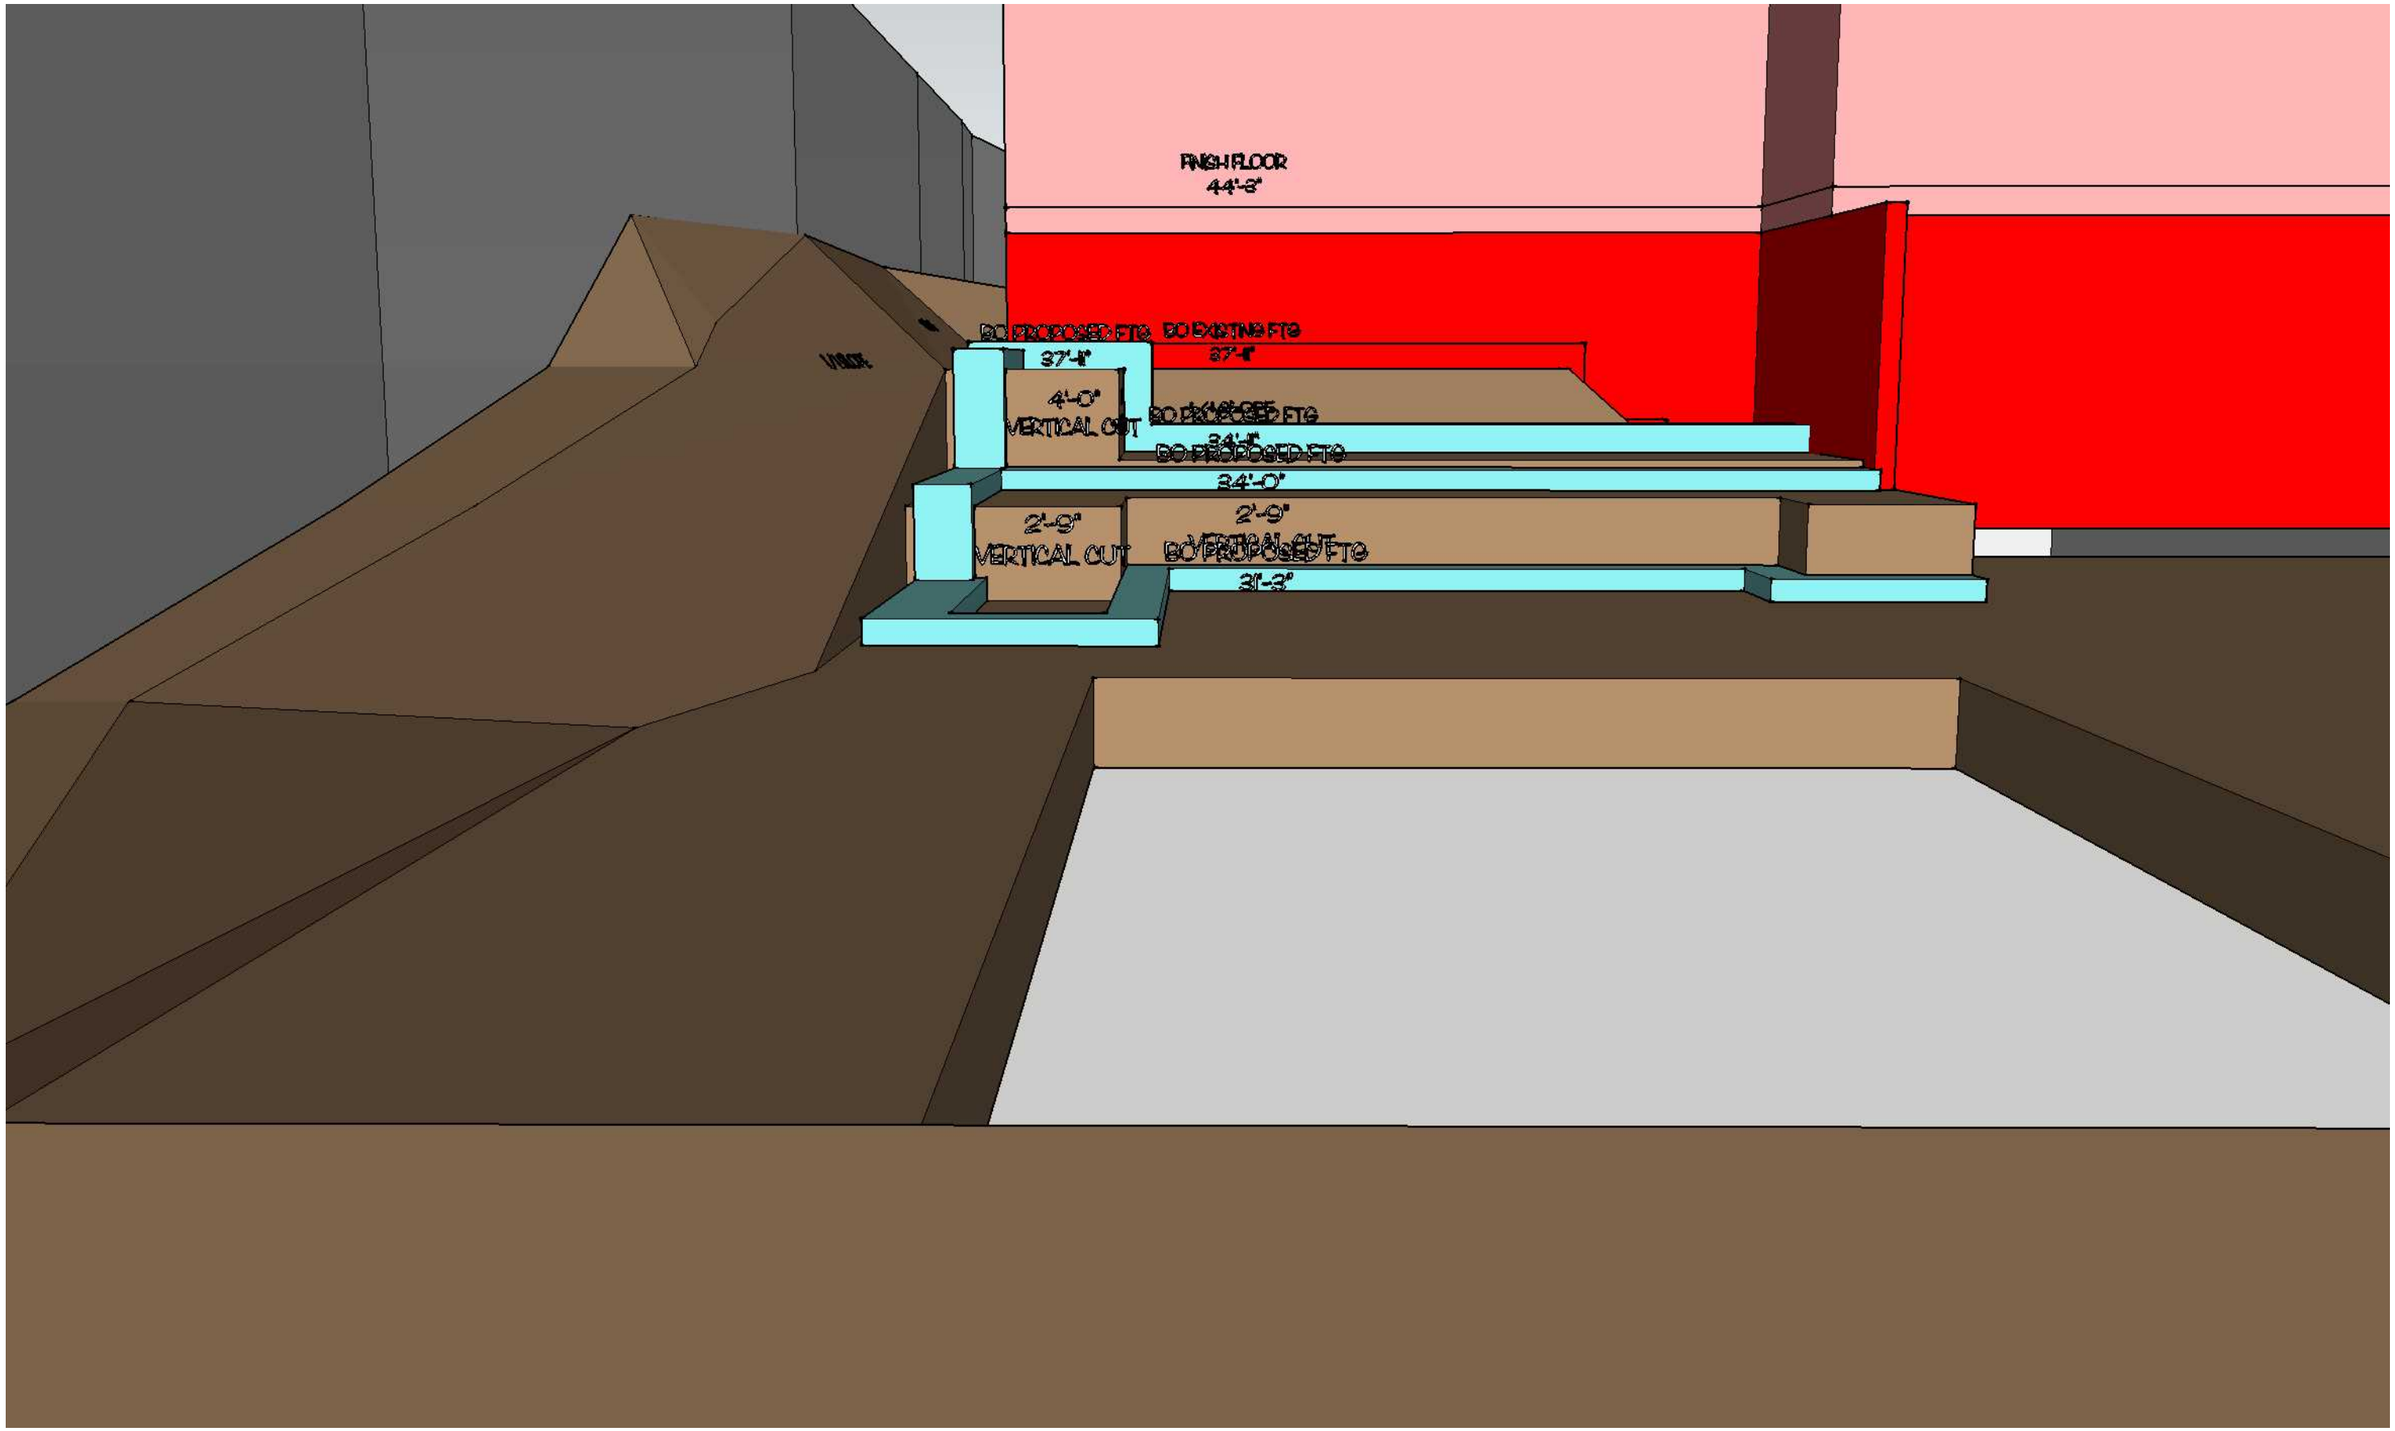
FINISH FLOOR
44'-3"
BO PROPOSED FTG
BO EXISTING FTG
37'-4"
37'-4"
4'-0"
VERTICAL CUT
BO PROPOSED FTG
34'-0"
BO PROPOSED FTG
34'-0"
2'-9"
VERTICAL CUT
2'-9"
VERTICAL CUT
BO PROPOSED FTG
31'-3"

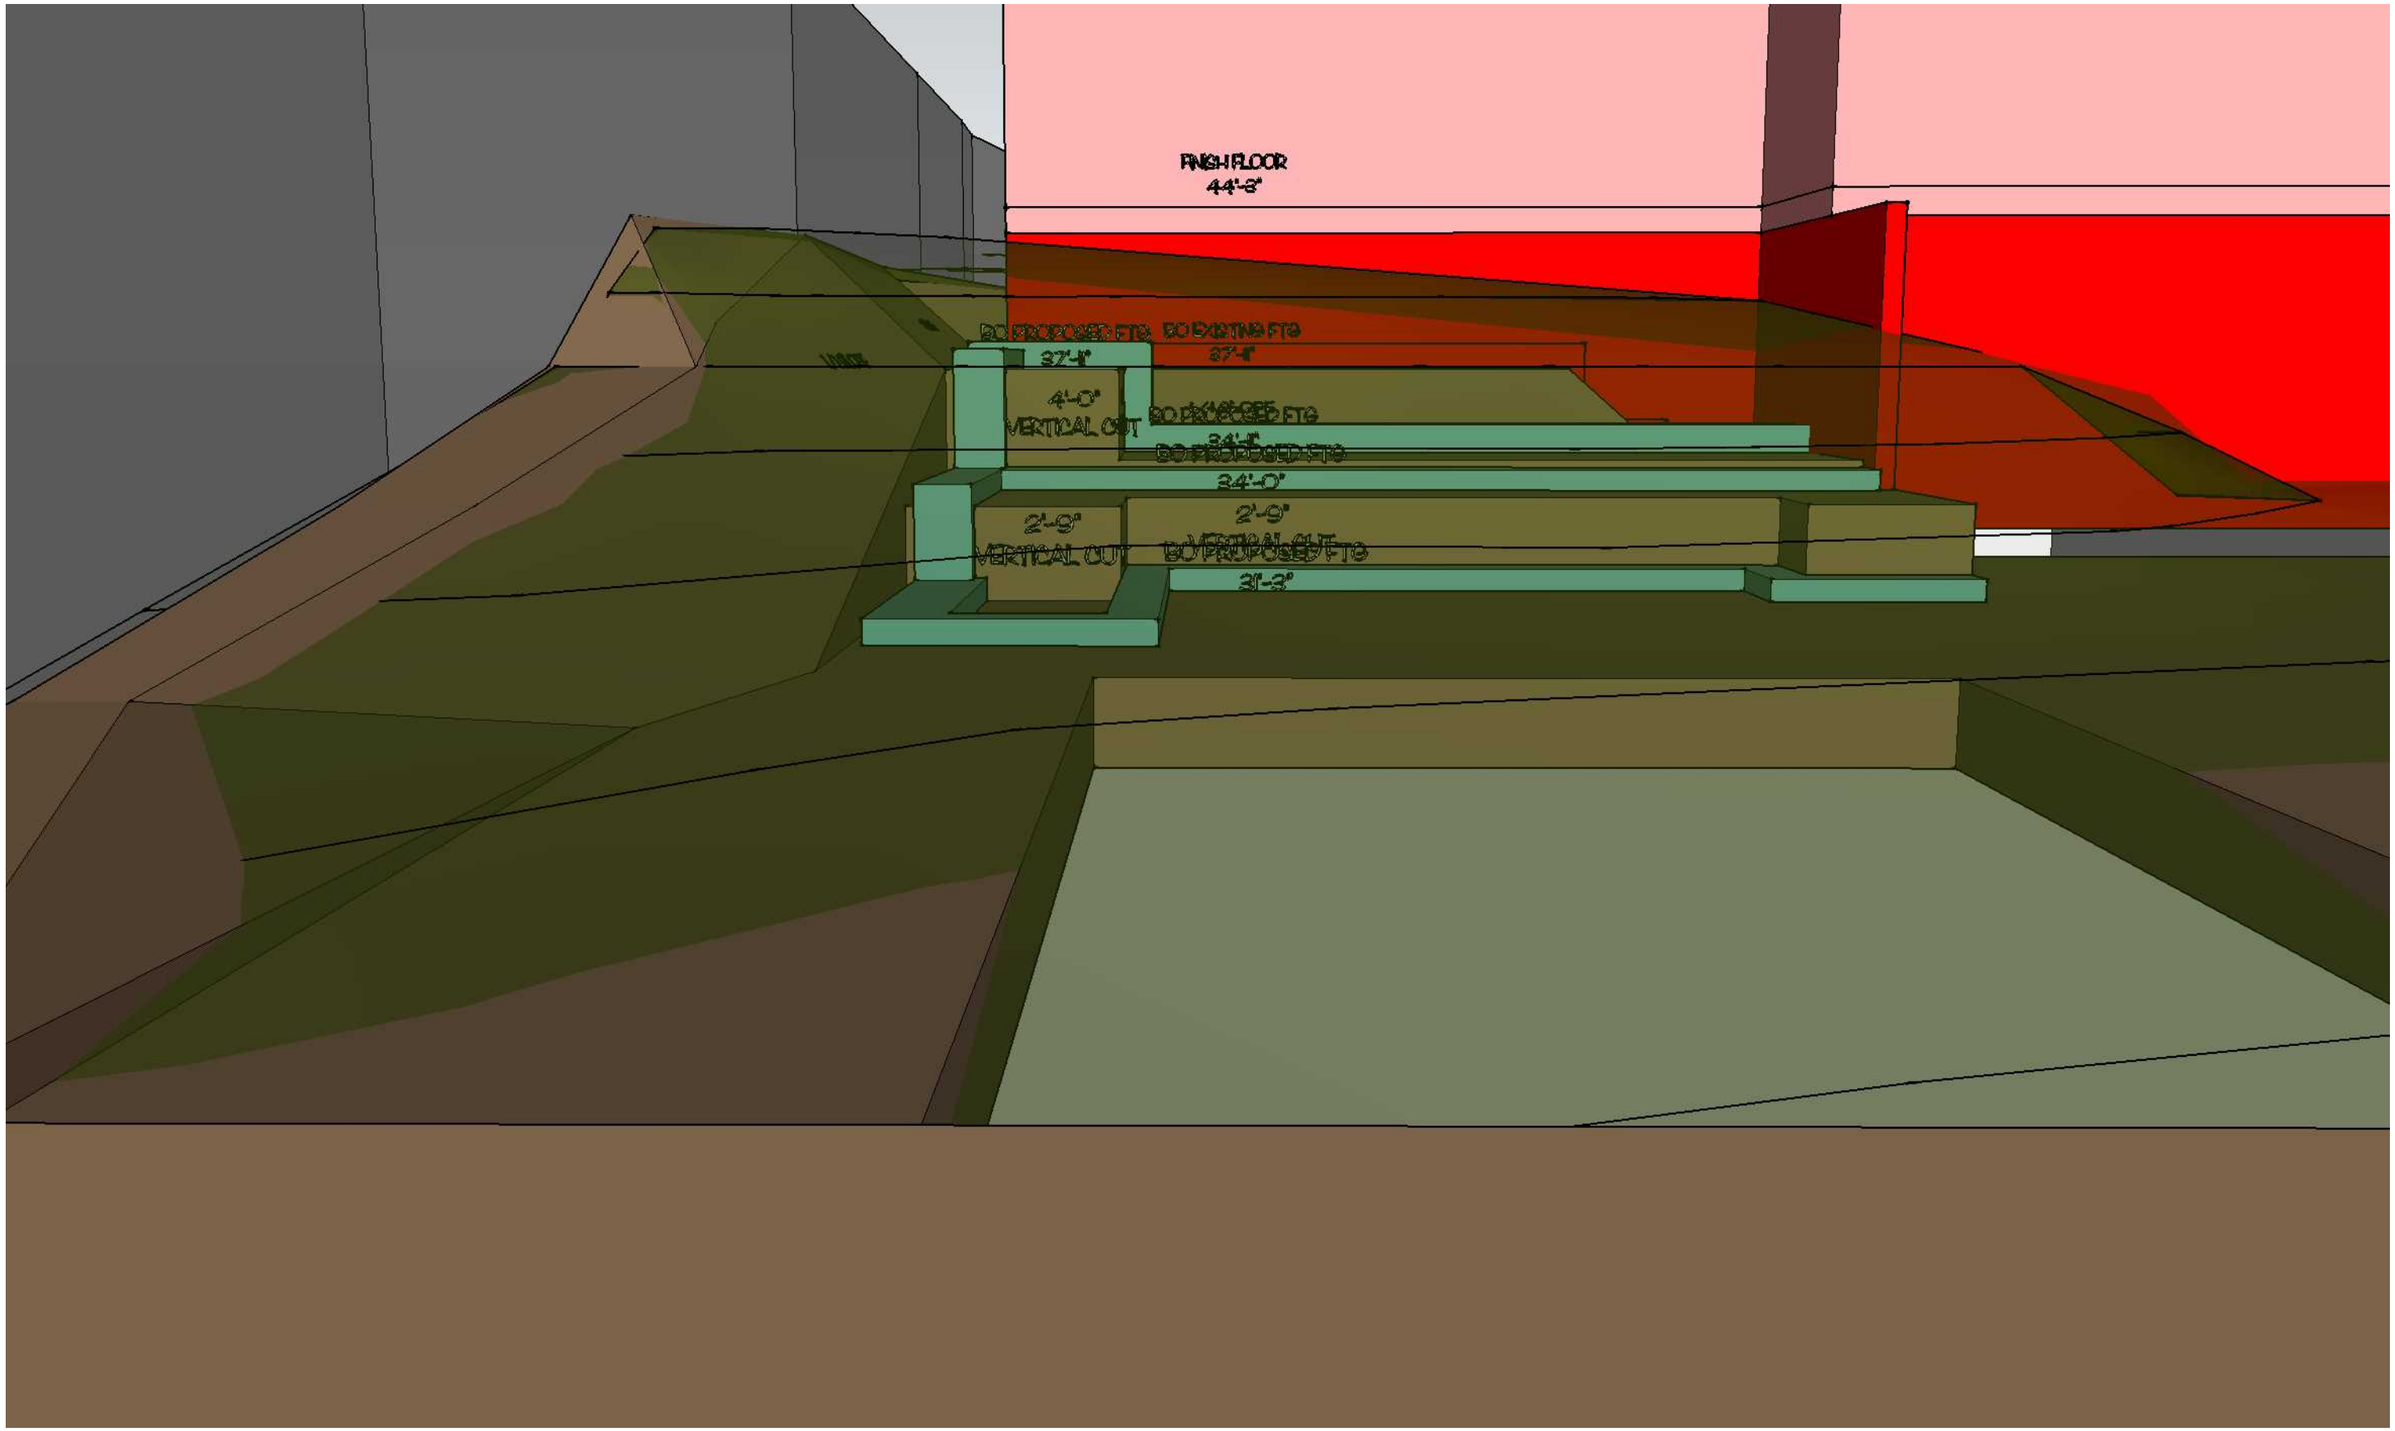
FINISH FLOOR
44'-3"
BO PROPOSED FTG
BO EXISTING FTG
37'-1"
37'-1"
4'-0"
VERTICAL CUT
BO PROPOSED FTG
34'-0"
BO PROPOSED FTG
34'-0"
2'-9"
VERTICAL CUT
2'-9"
VERTICAL CUT
BO PROPOSED FTG
31'-3"

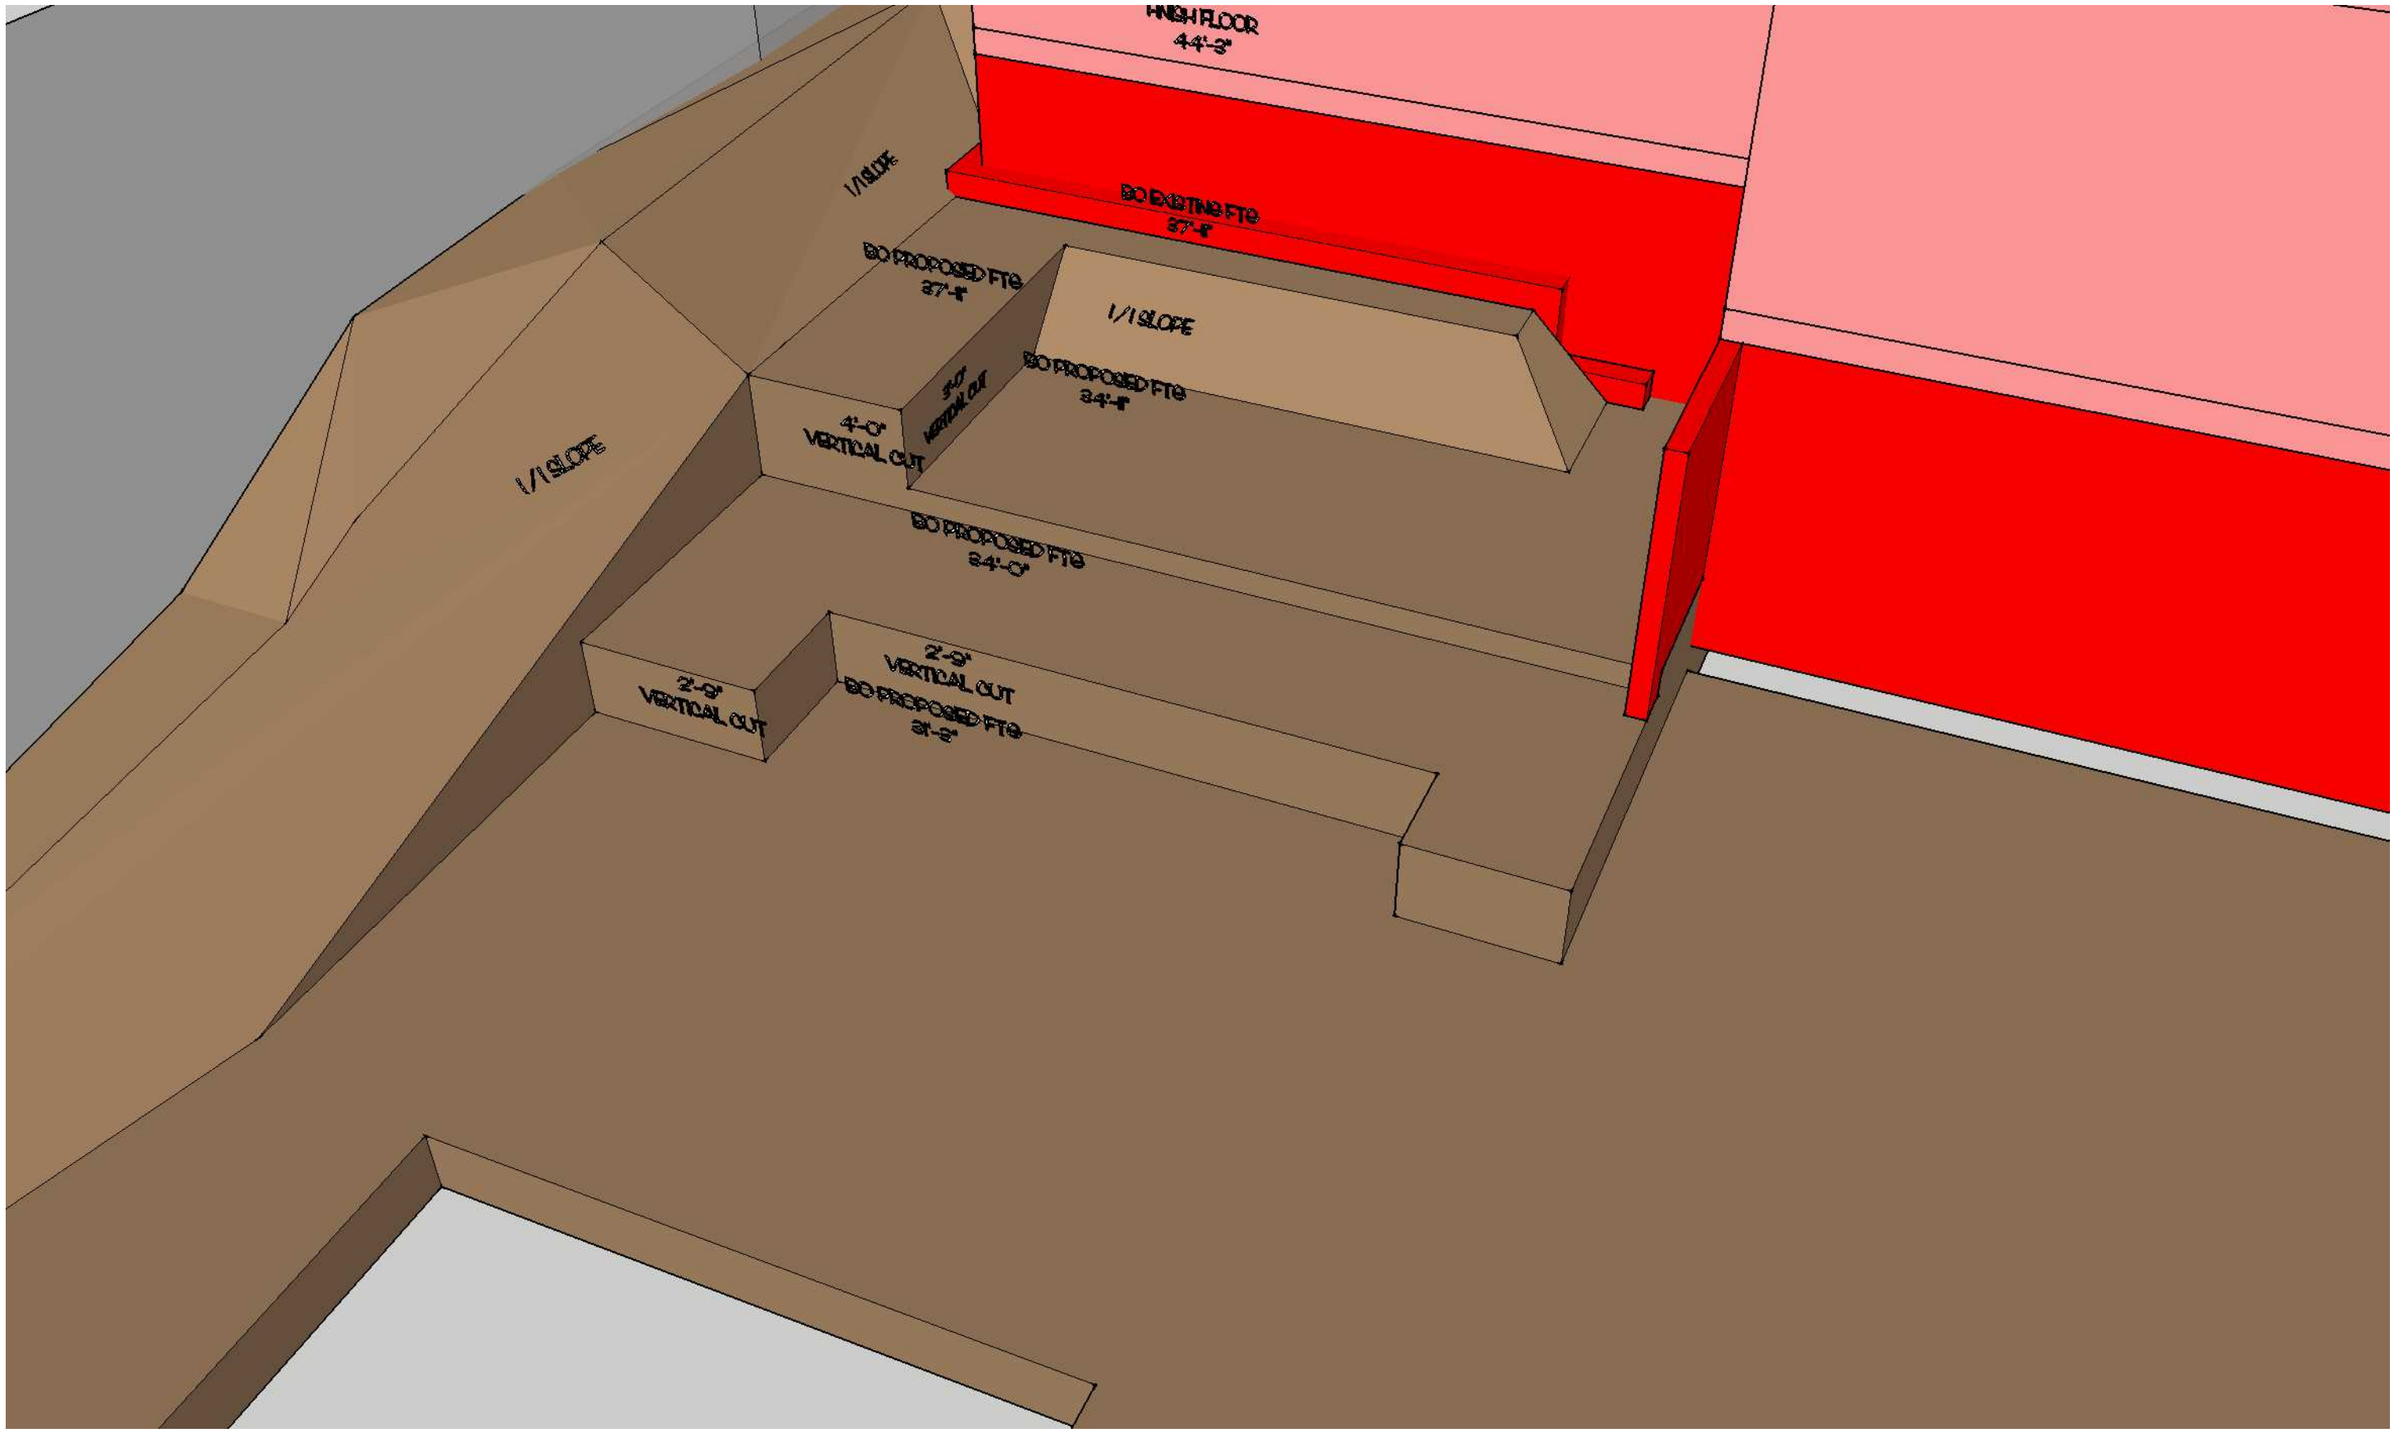
HIGH FLOOR
44'-3"
1/1 SLOPE
BO EXISTING FTG
37'-4"
BO PROPOSED FTG
37'-4"
1/1 SLOPE
BO PROPOSED FTG
34'-4"
3'-0"
VERTICAL CUT
4'-0"
VERTICAL CUT
1/1 SLOPE
BO PROPOSED FTG
34'-0"
2'-9"
VERTICAL CUT
2'-9"
VERTICAL CUT
BO PROPOSED FTG
31'-2"

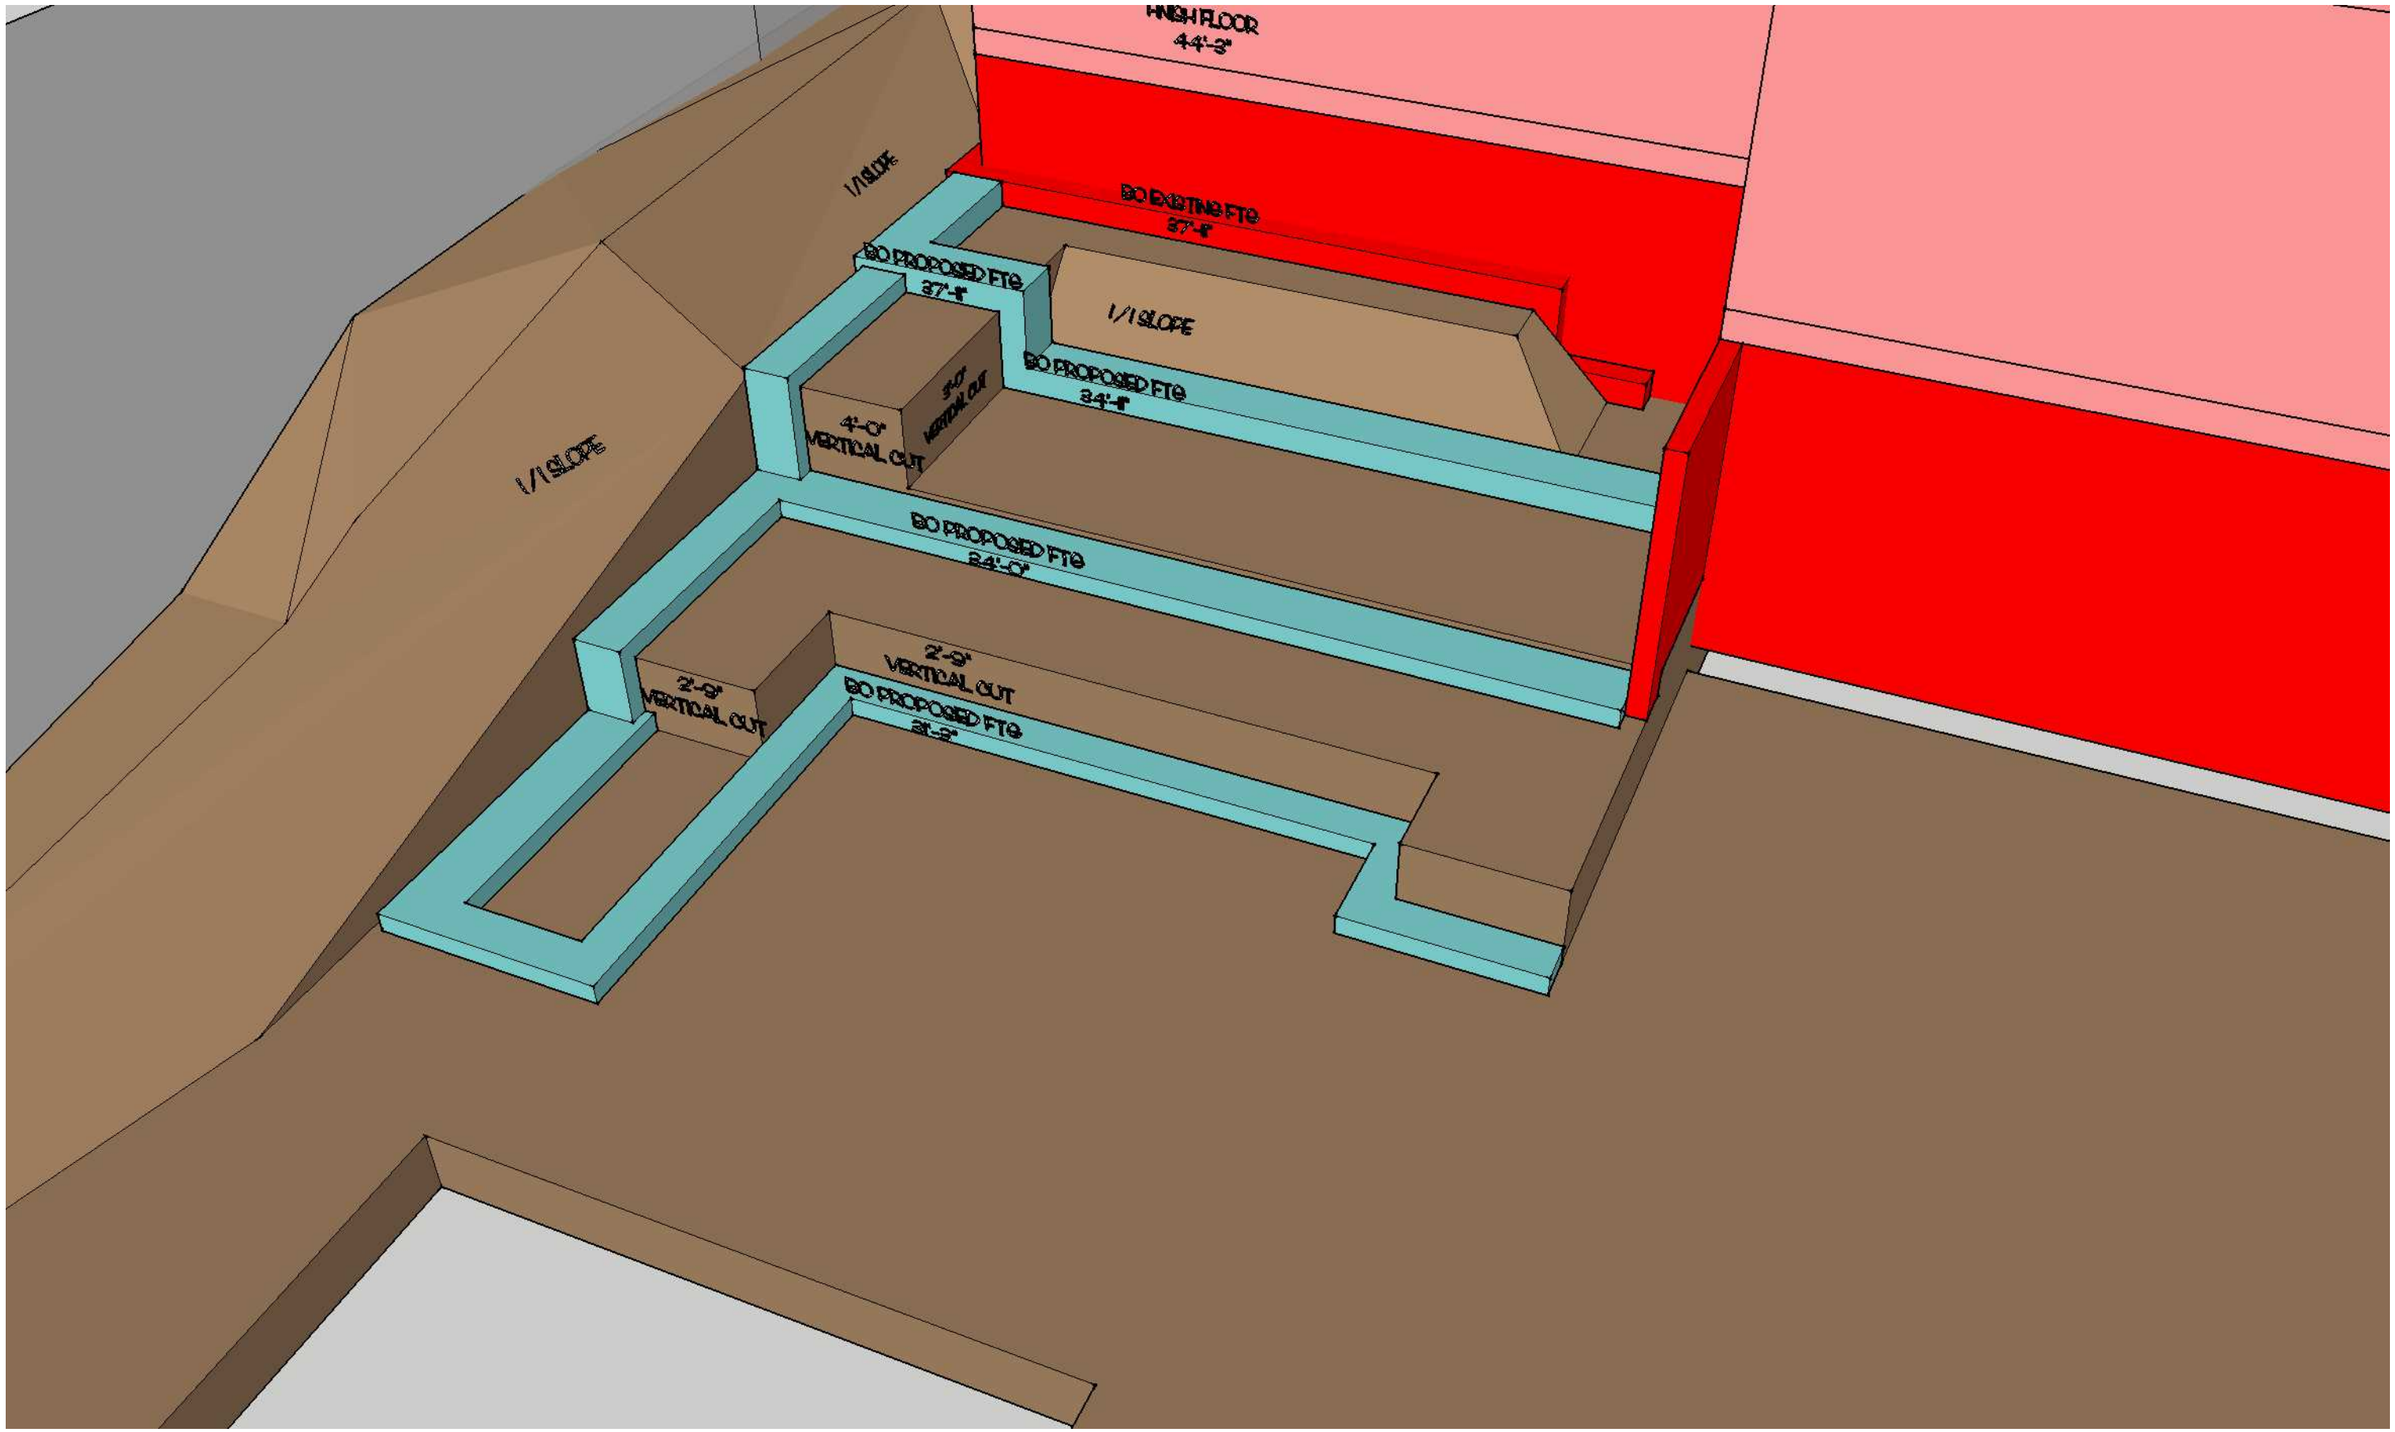
44'-3"
1/1 SLOPE
BO EXISTING FTG
BO PROPOSED FTG
1/1 SLOPE
BO PROPOSED FTG
3'-0"
VERTICAL CUT
4'-0"
VERTICAL CUT
1/1 SLOPE
BO PROPOSED FTG
2'-9"
VERTICAL CUT
2'-9"
VERTICAL CUT
BO PROPOSED FTG

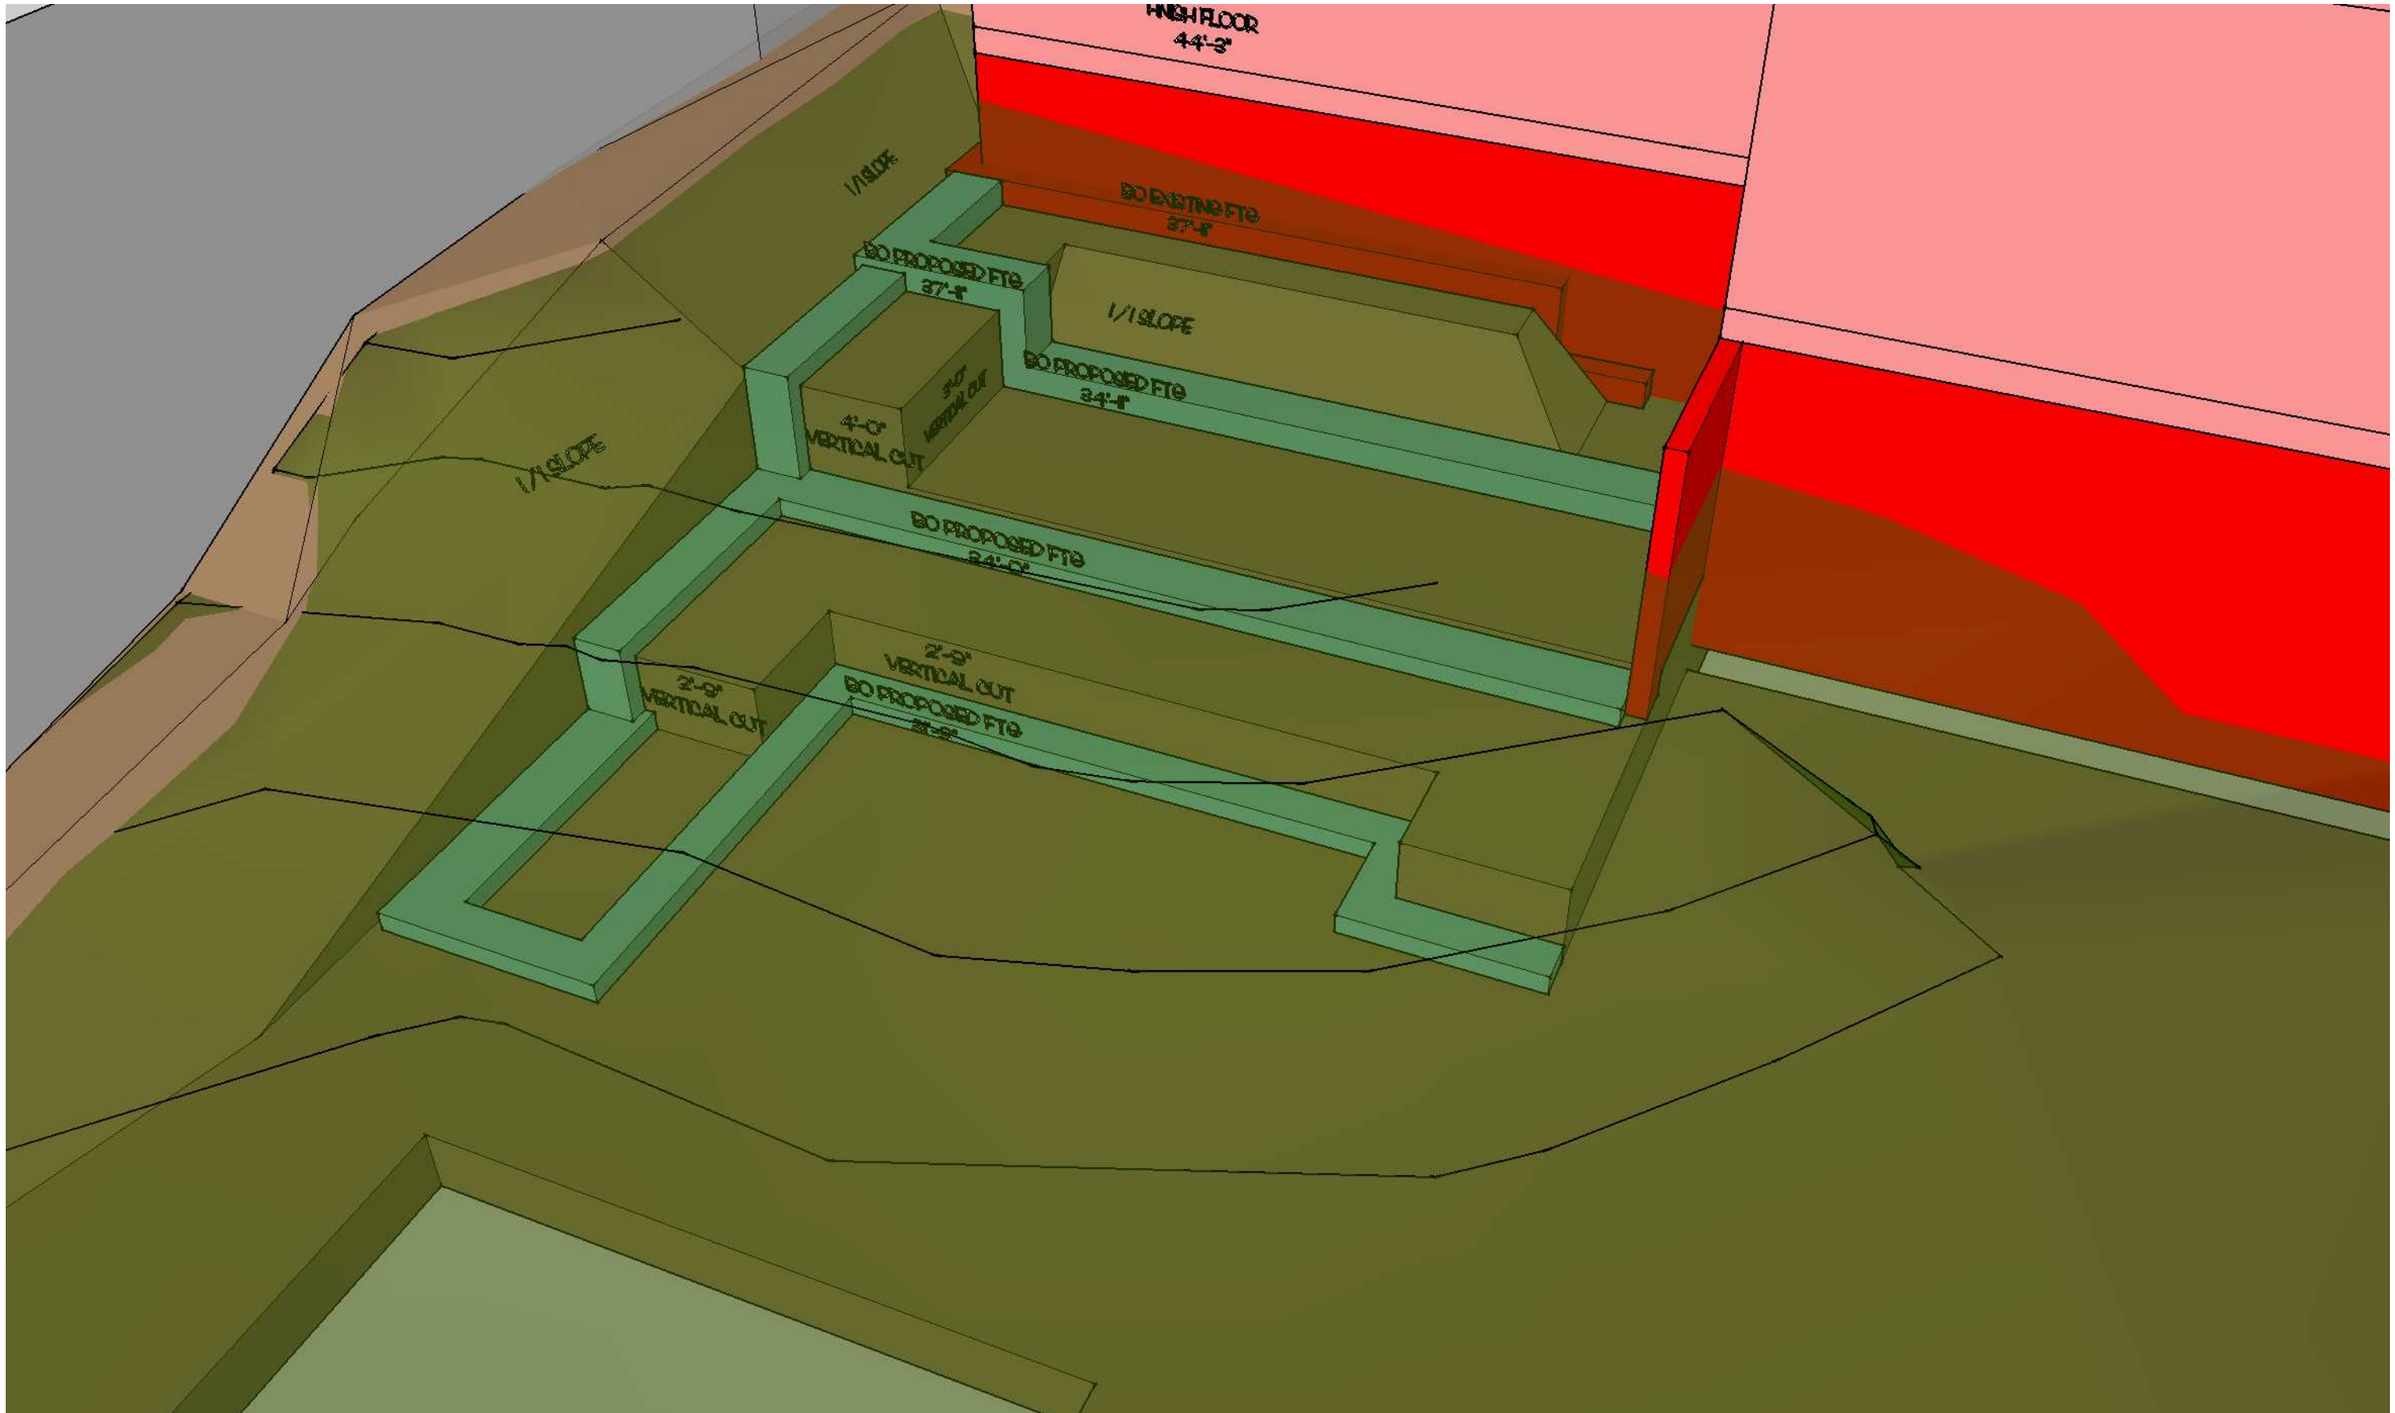
44'-3"
1/1 SLOPE
BO EXISTING FTG
BO PROPOSED FTG
1/1 SLOPE
BO PROPOSED FTG
3'-0"
VERTICAL CUT
4'-0"
VERTICAL CUT
1/1 SLOPE
BO PROPOSED FTG
2'-9"
VERTICAL CUT
2'-9"
VERTICAL CUT
BO PROPOSED FTG

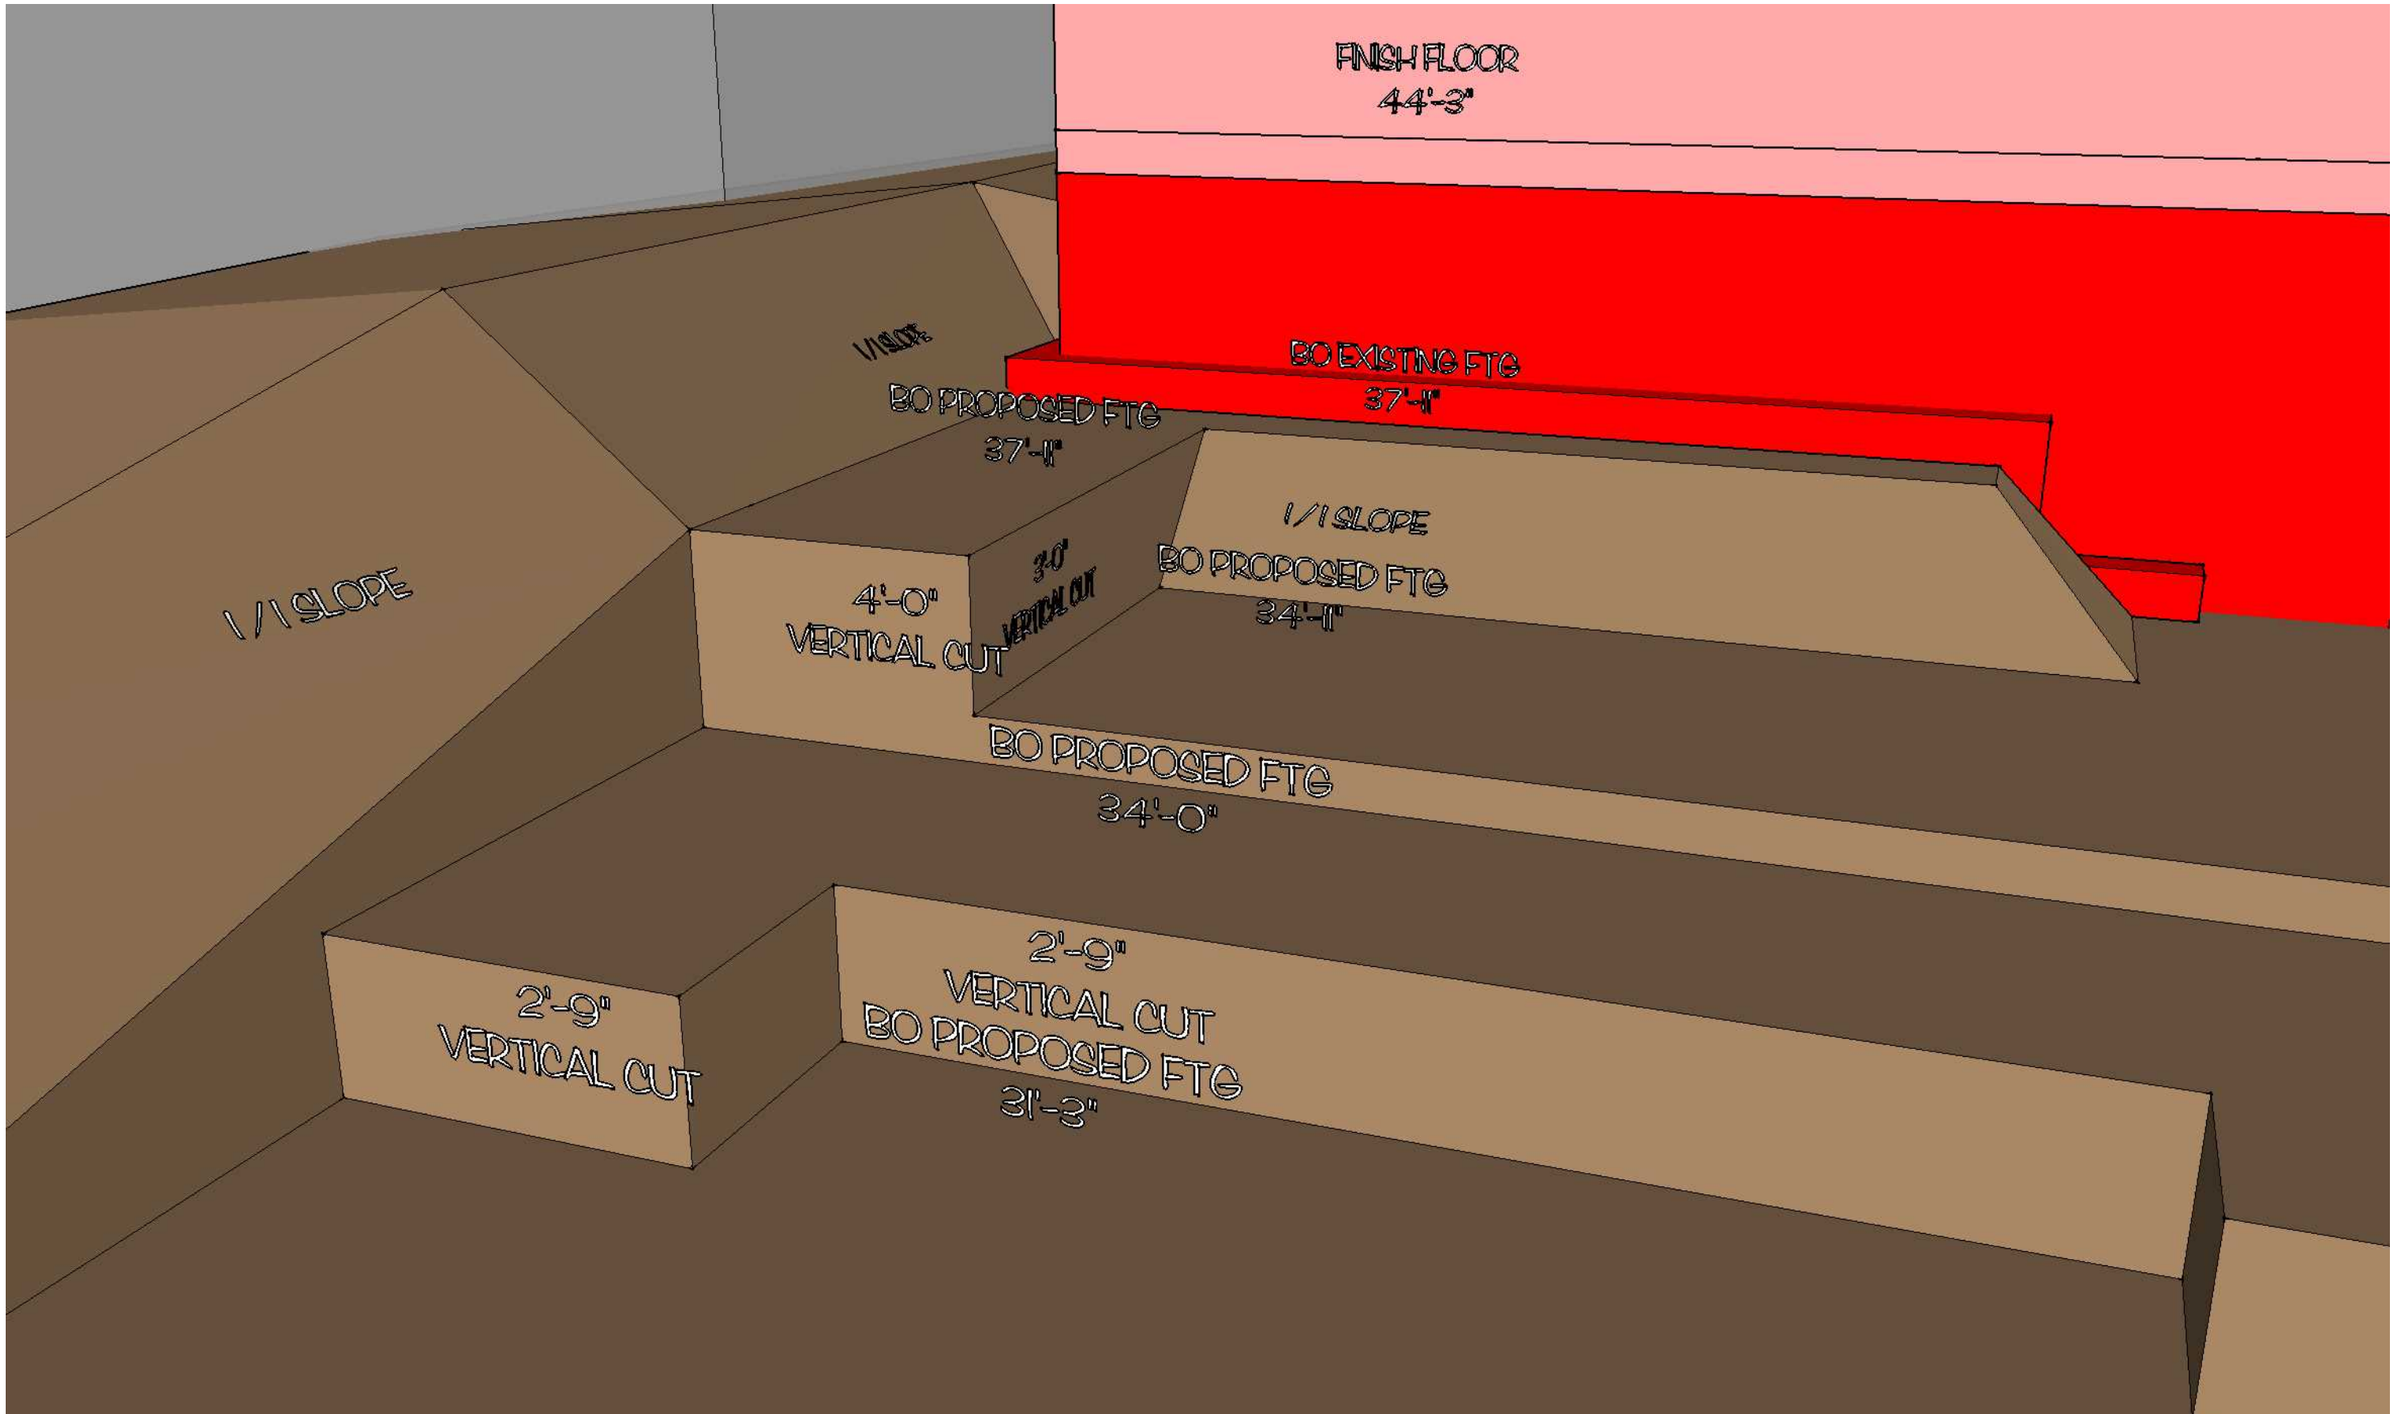
FINISH FLOOR
44'-3"
BO EXISTING FTG
37'-11"
1/1 SLOPE
BO PROPOSED FTG
37'-11"
1/1 SLOPE
3'-0"
VERTICAL CUT
4'-0"
VERTICAL CUT
1/1 SLOPE
BO PROPOSED FTG
34'-11"
BO PROPOSED FTG
34'-0"
2'-9"
VERTICAL CUT
2'-9"
VERTICAL CUT
BO PROPOSED FTG
31'-3"

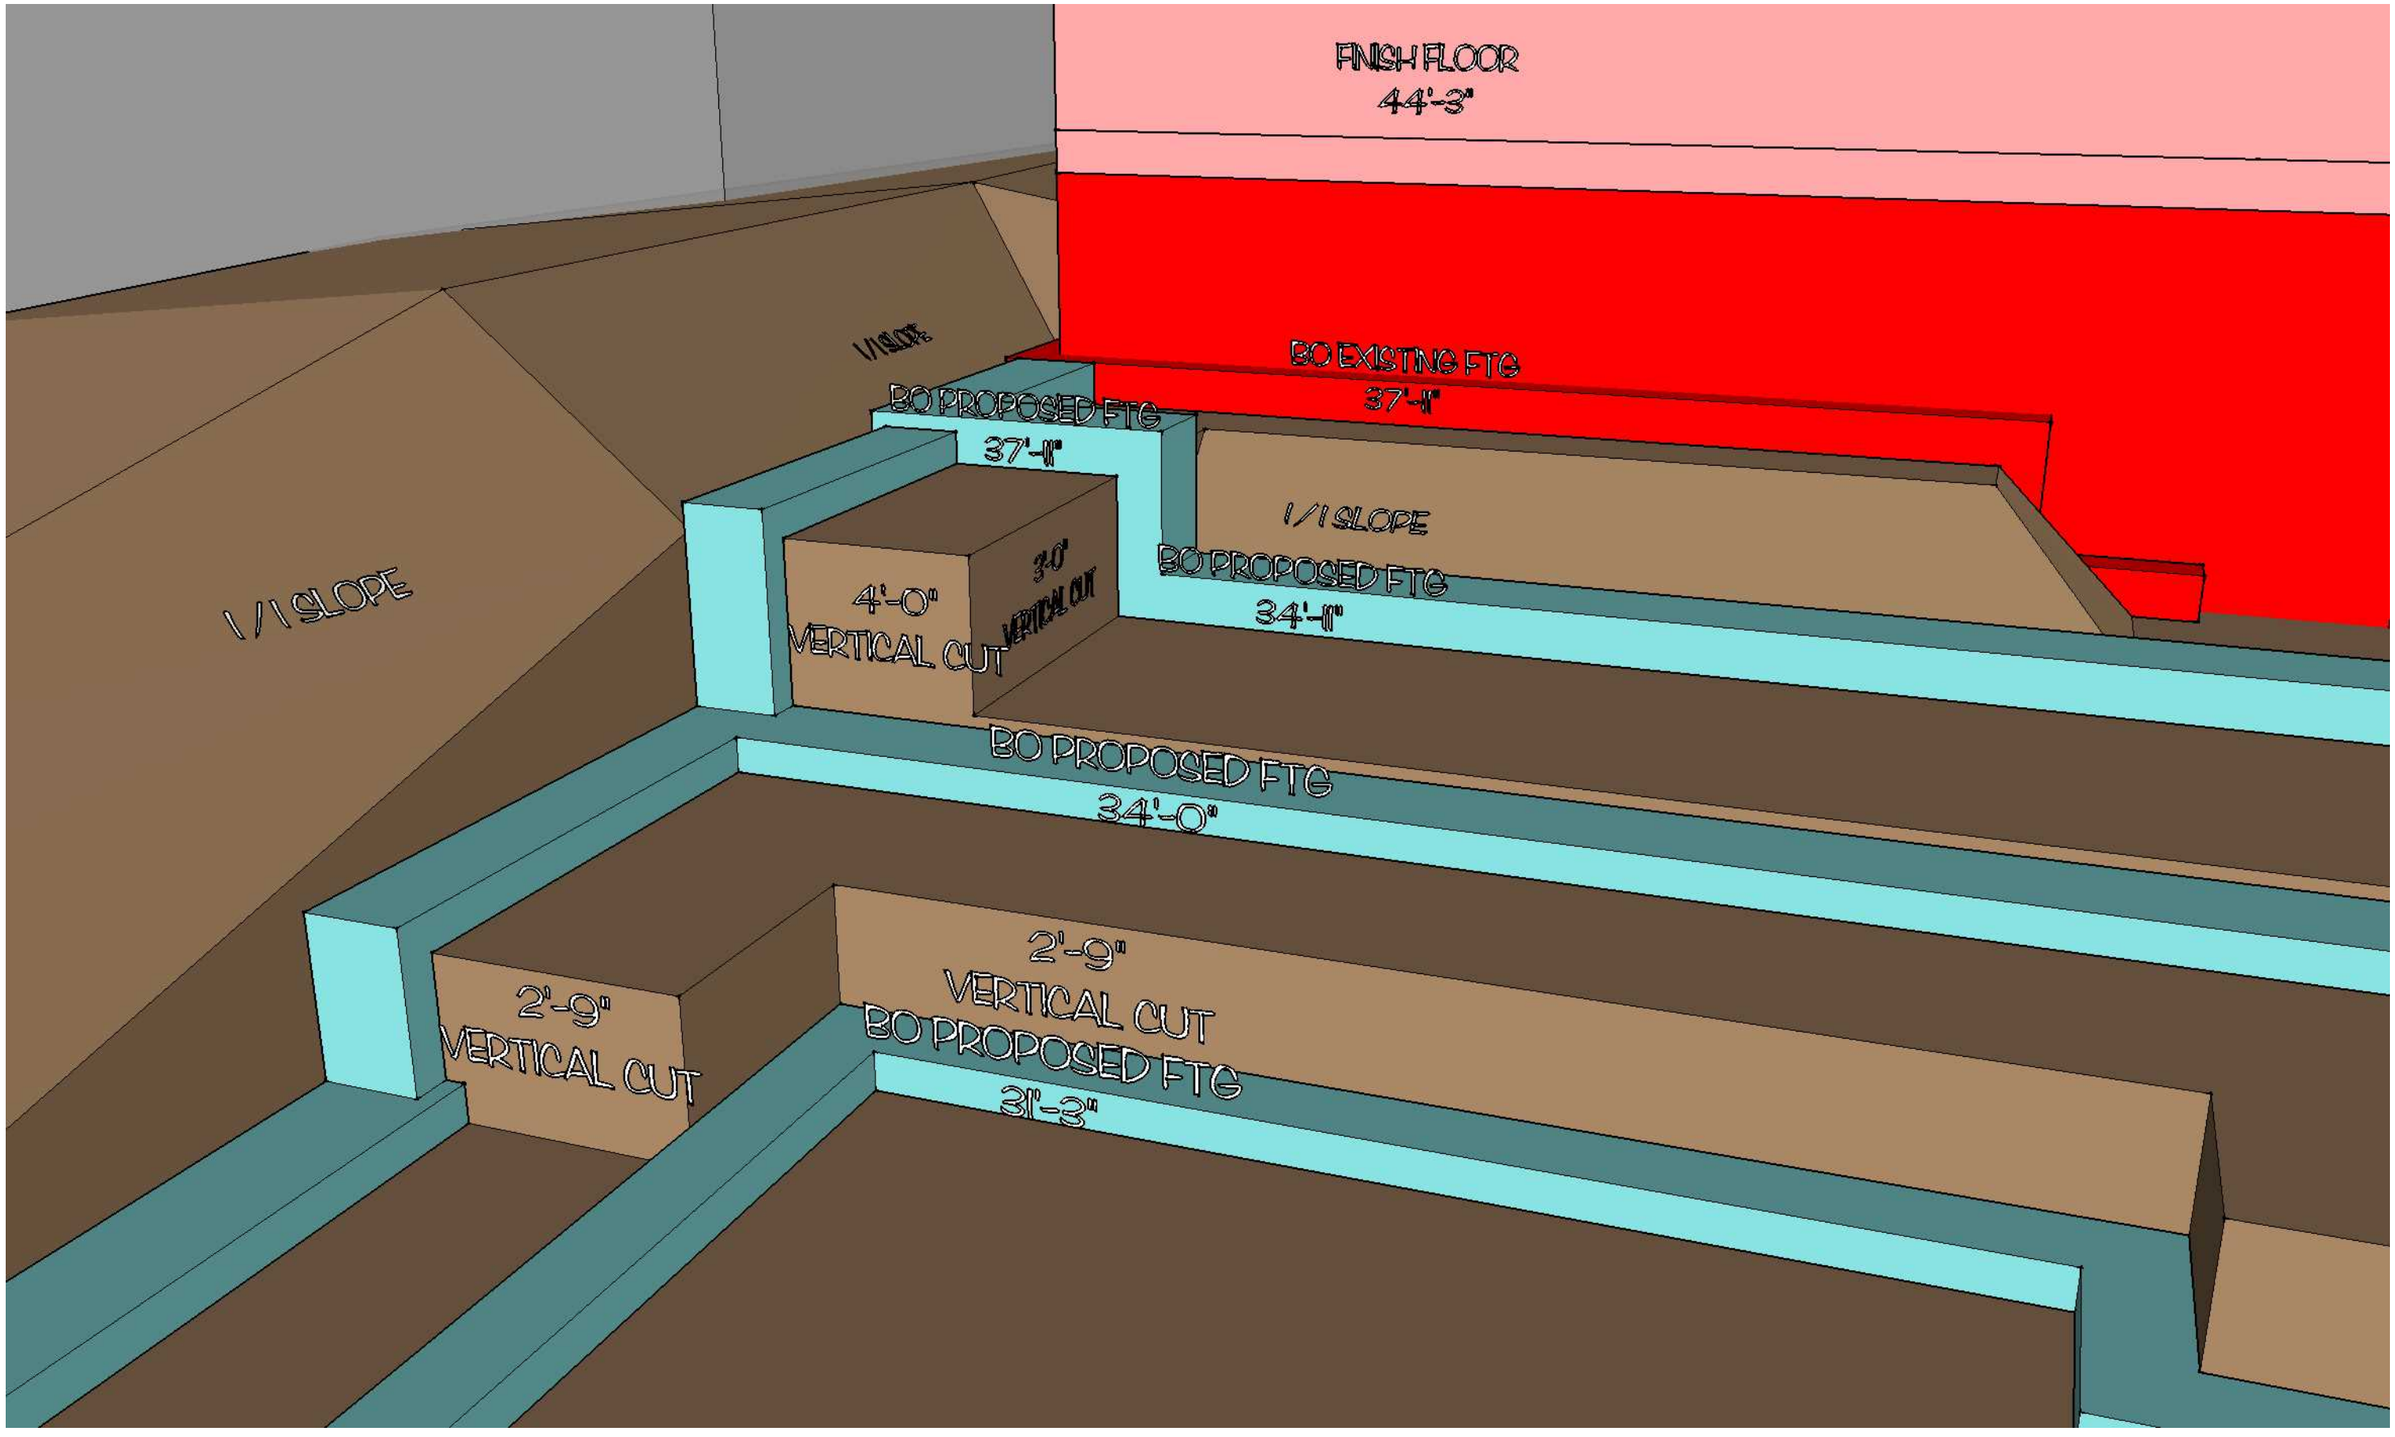
FINISH FLOOR
44'-3"
1/1 SLOPE
BO EXISTING FTG
37'-11"
BO PROPOSED FTG
37'-11"
1/1 SLOPE
1/1 SLOPE
BO PROPOSED FTG
34'-11"
4'-0"
VERTICAL CUT
3'-0"
VERTICAL CUT
BO PROPOSED FTG
34'-0"
2'-9"
VERTICAL CUT
2'-9"
VERTICAL CUT
BO PROPOSED FTG
31'-3"

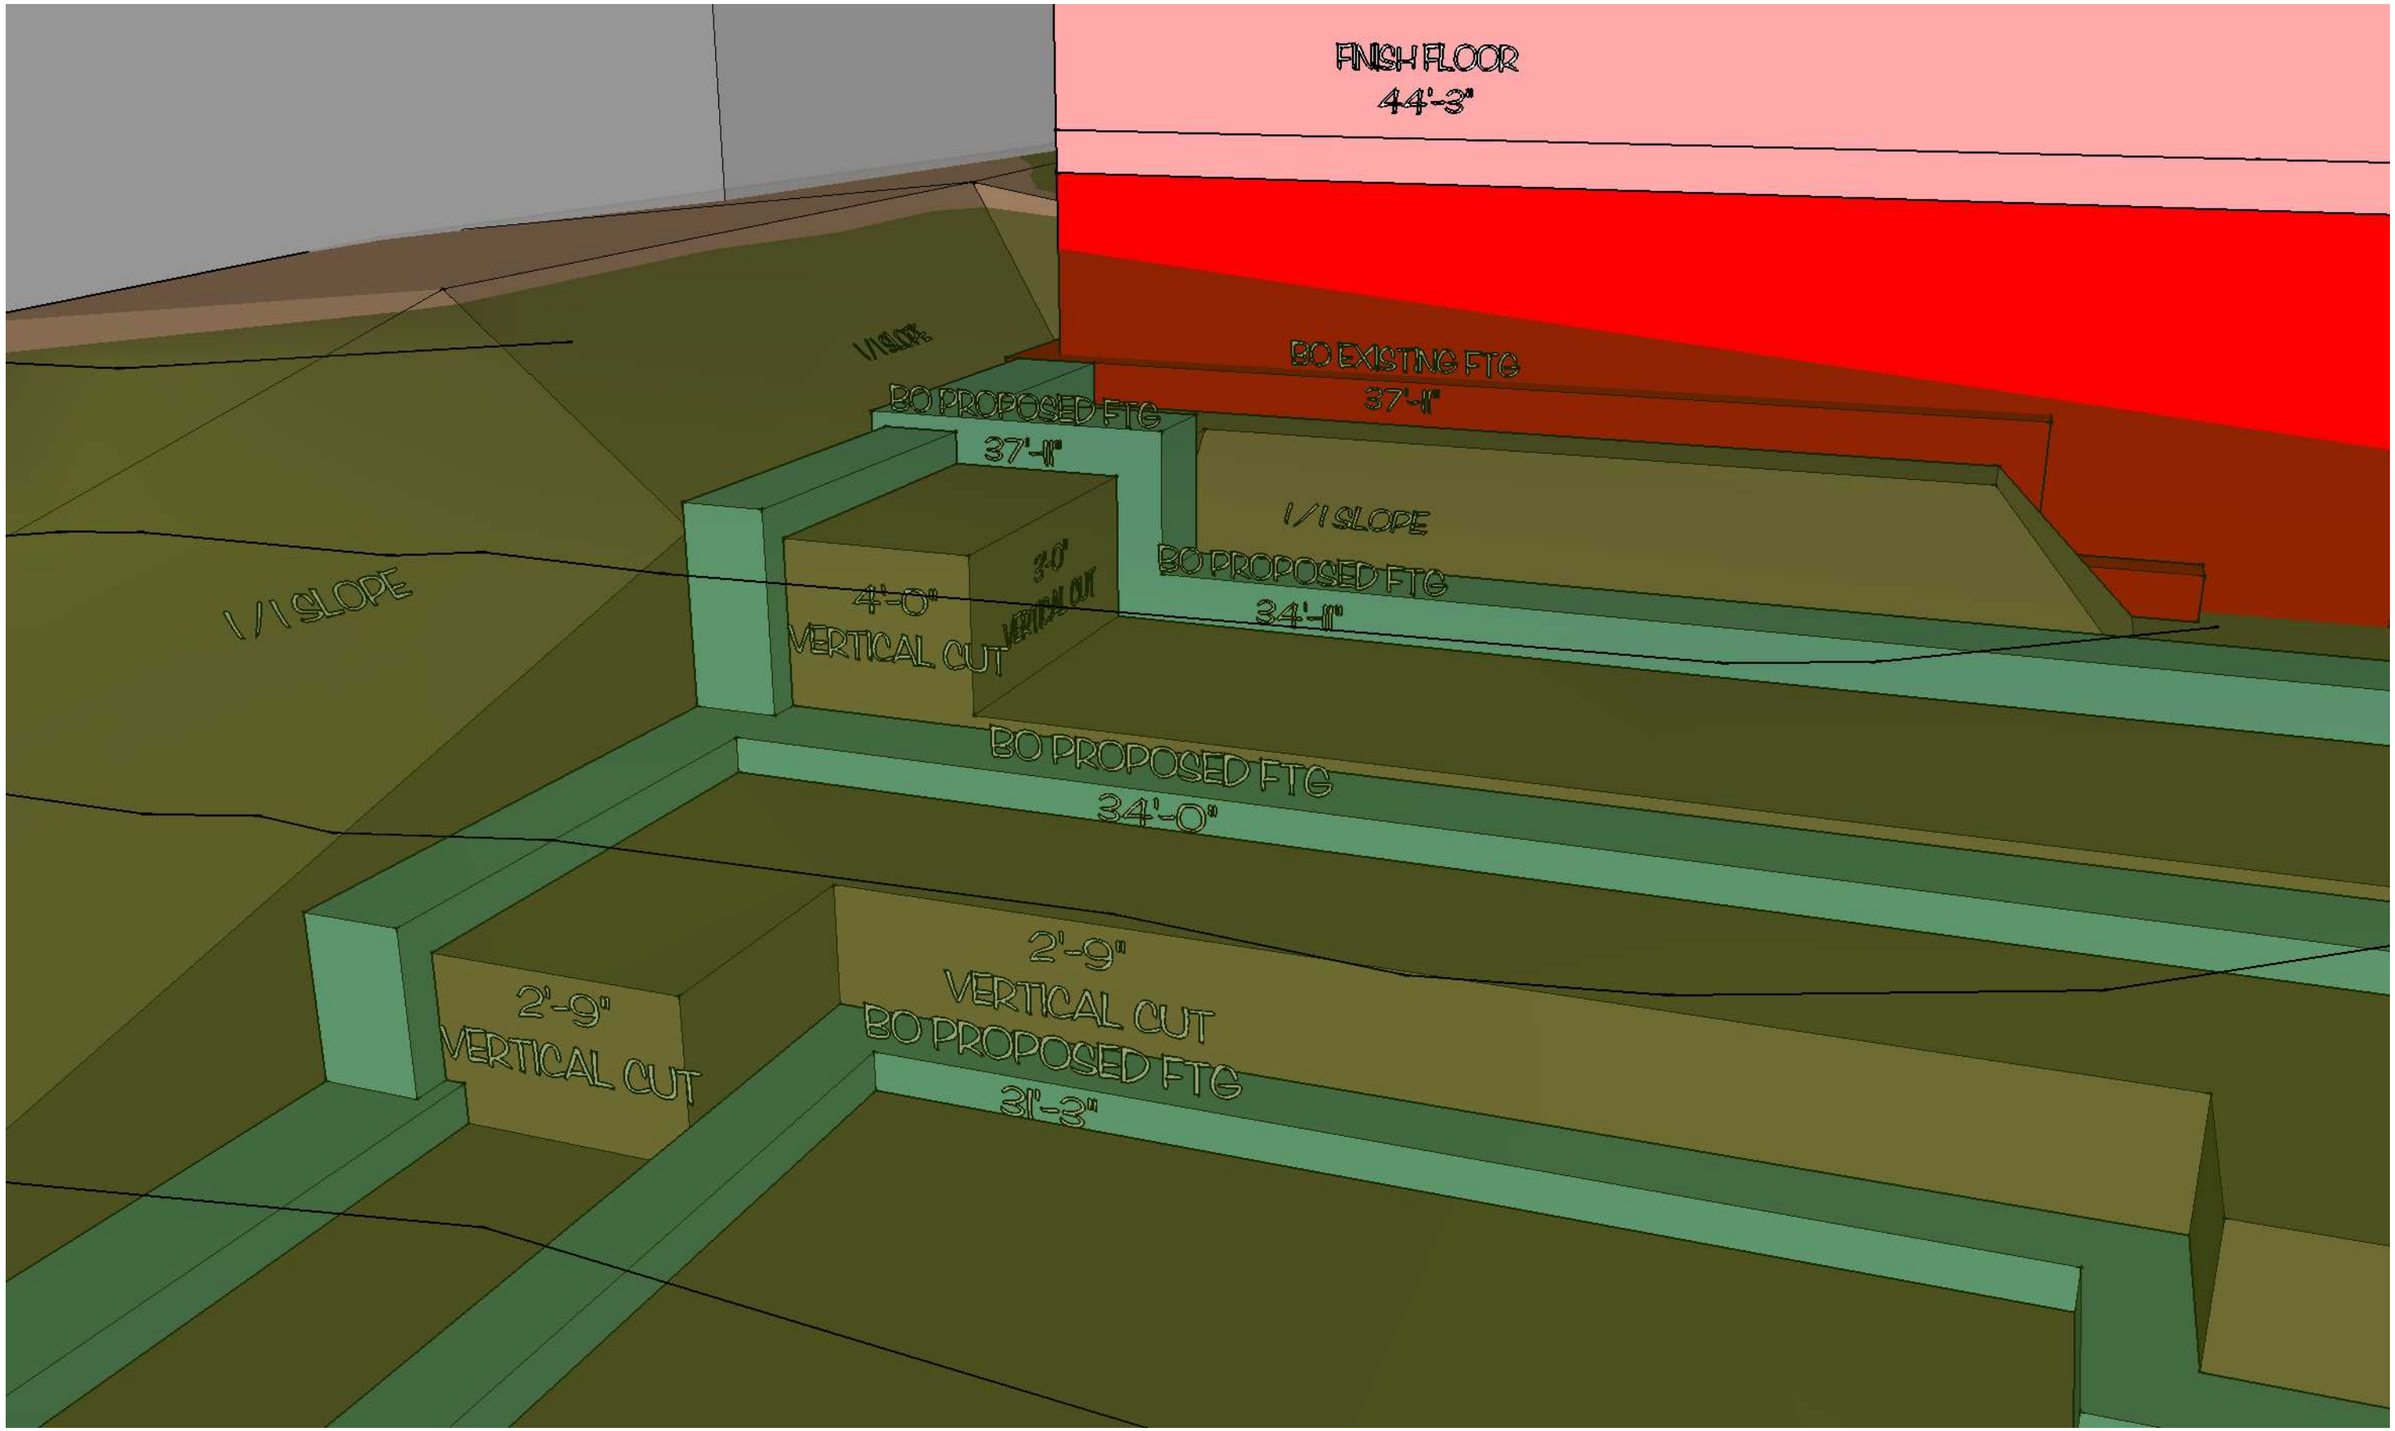
FINISH FLOOR
44'-3"
BO EXISTING FTG
37'-11"
1/1 SLOPE
BO PROPOSED FTG
37'-11"
1/1 SLOPE
BO PROPOSED FTG
34'-11"
1/1 SLOPE
4'-0"
VERTICAL CUT
3'-0"
VERTICAL CUT
BO PROPOSED FTG
34'-0"
2'-9"
VERTICAL CUT
2'-9"
VERTICAL CUT
BO PROPOSED FTG
31'-3"

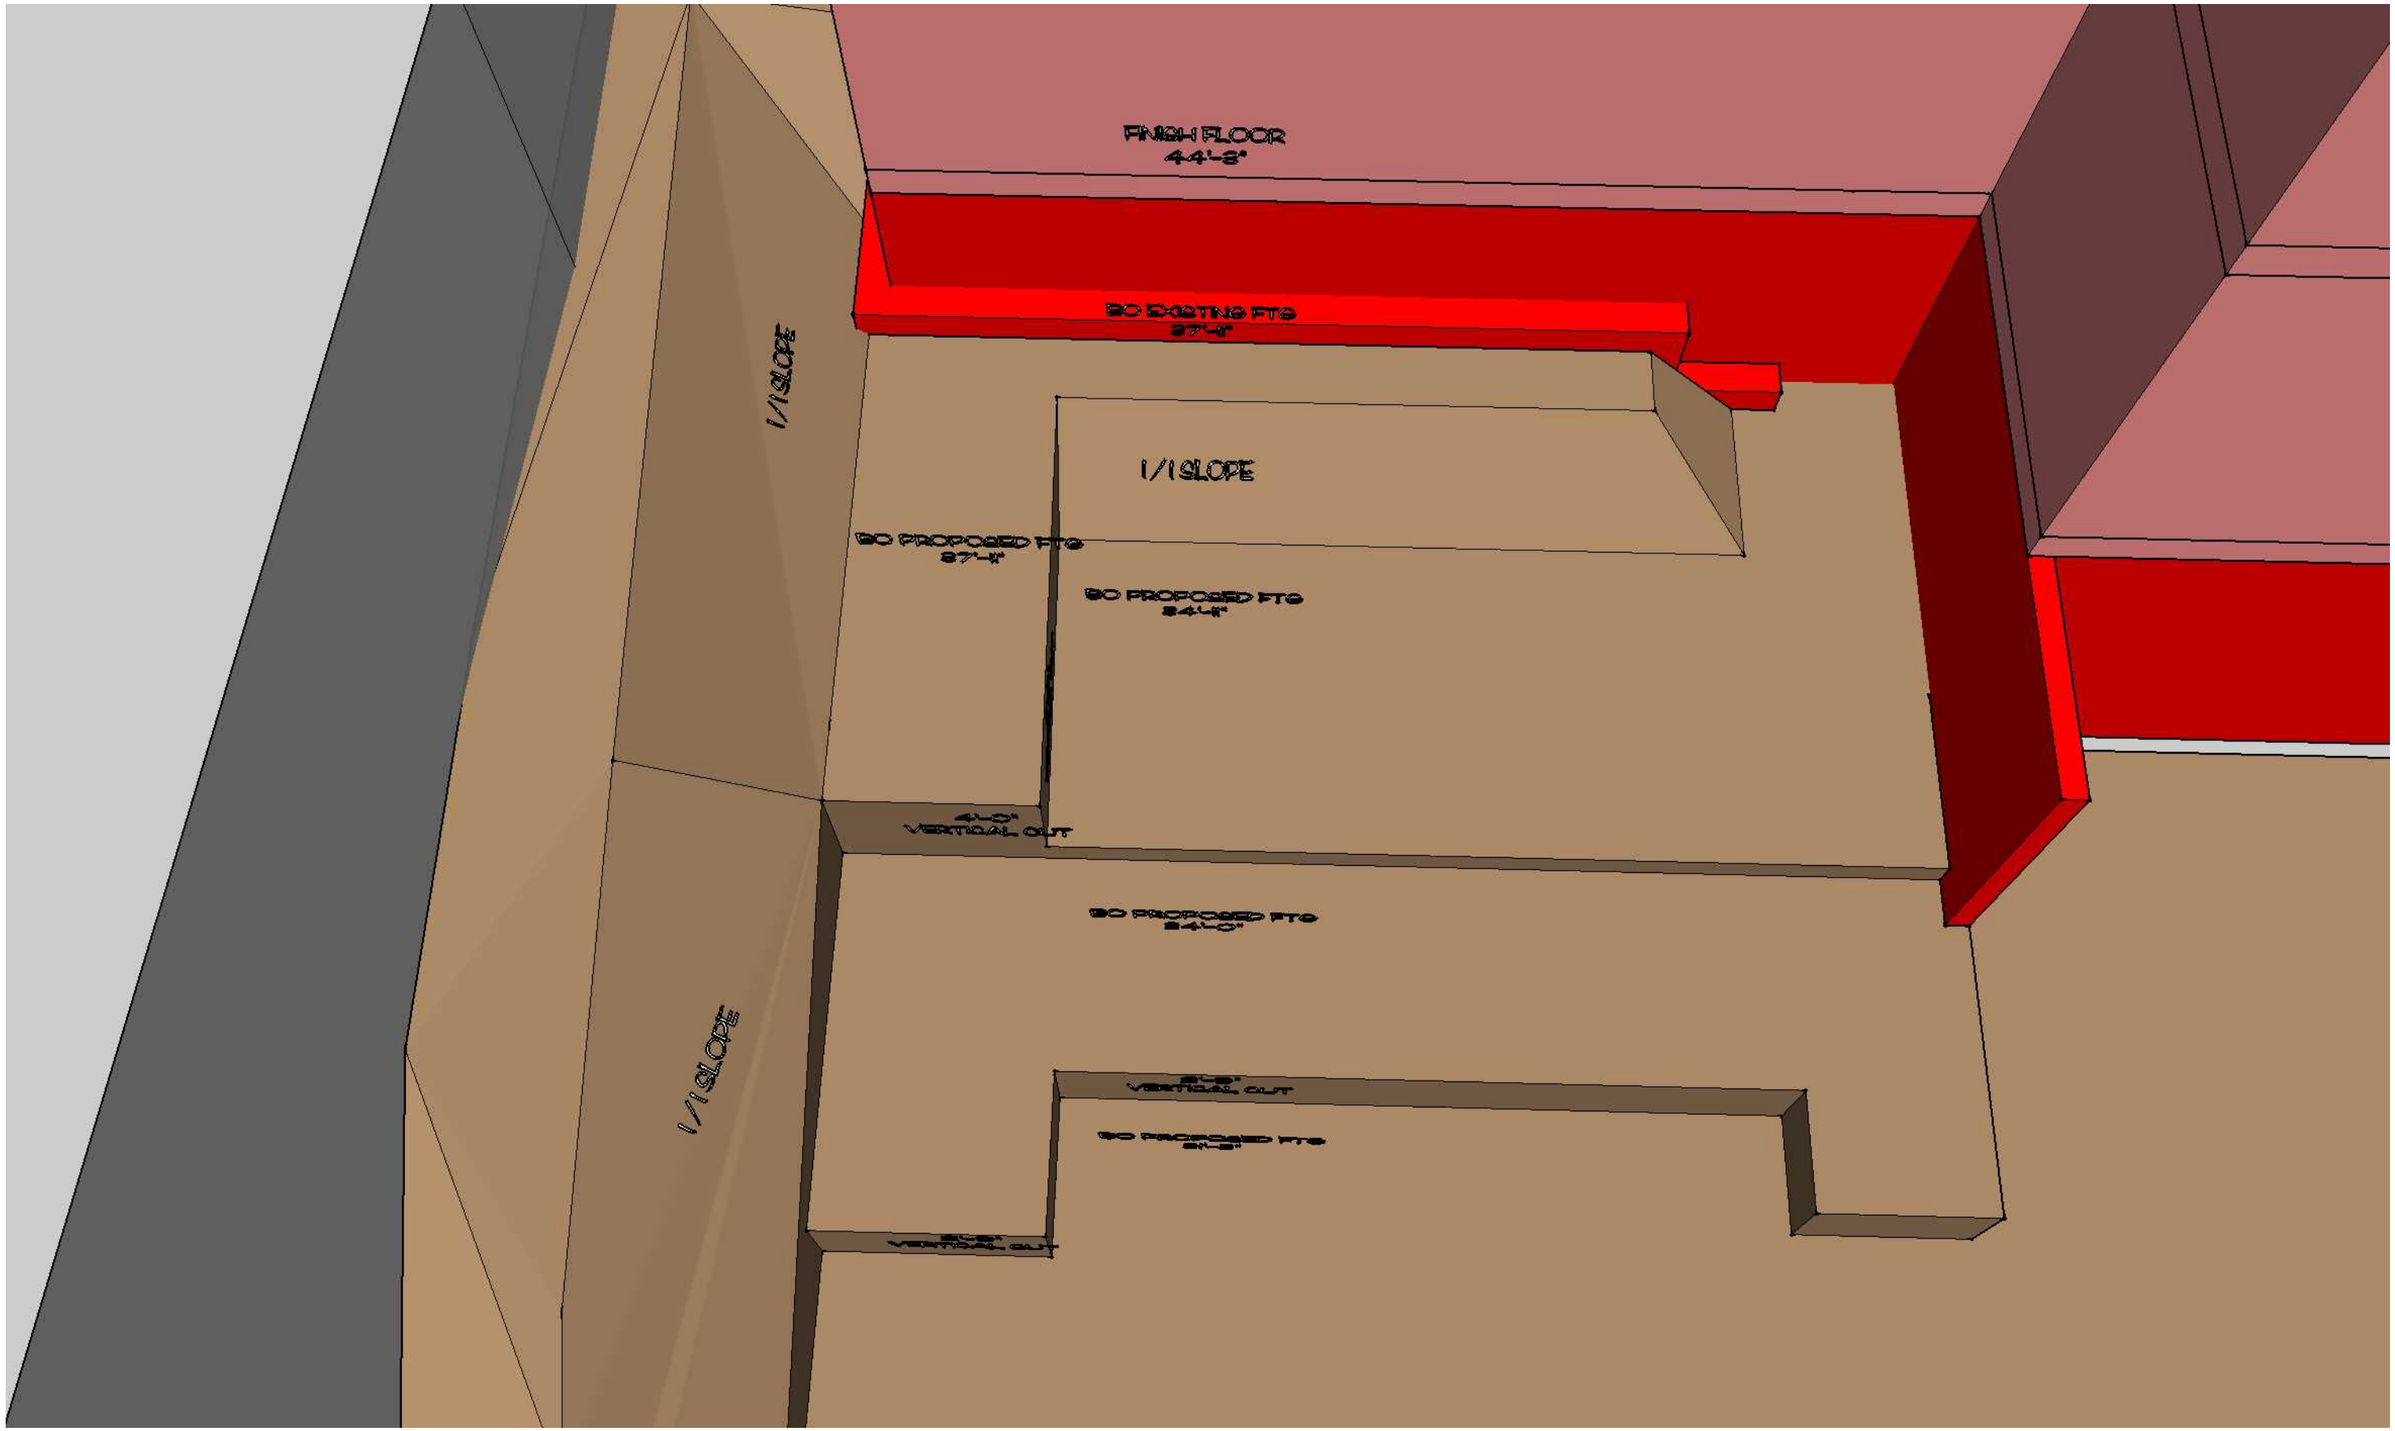
FINISH FLOOR
BO EXISTING FTG
1/1 SLOPE
1/1 SLOPE
BO PROPOSED FTG
BO PROPOSED FTG
4'-0"
VERTICAL CUT
BO PROPOSED FTG
34'-0"
1/1 SLOPE
VERTICAL CUT
BO PROPOSED FTG
31'-3"
VERTICAL CUT

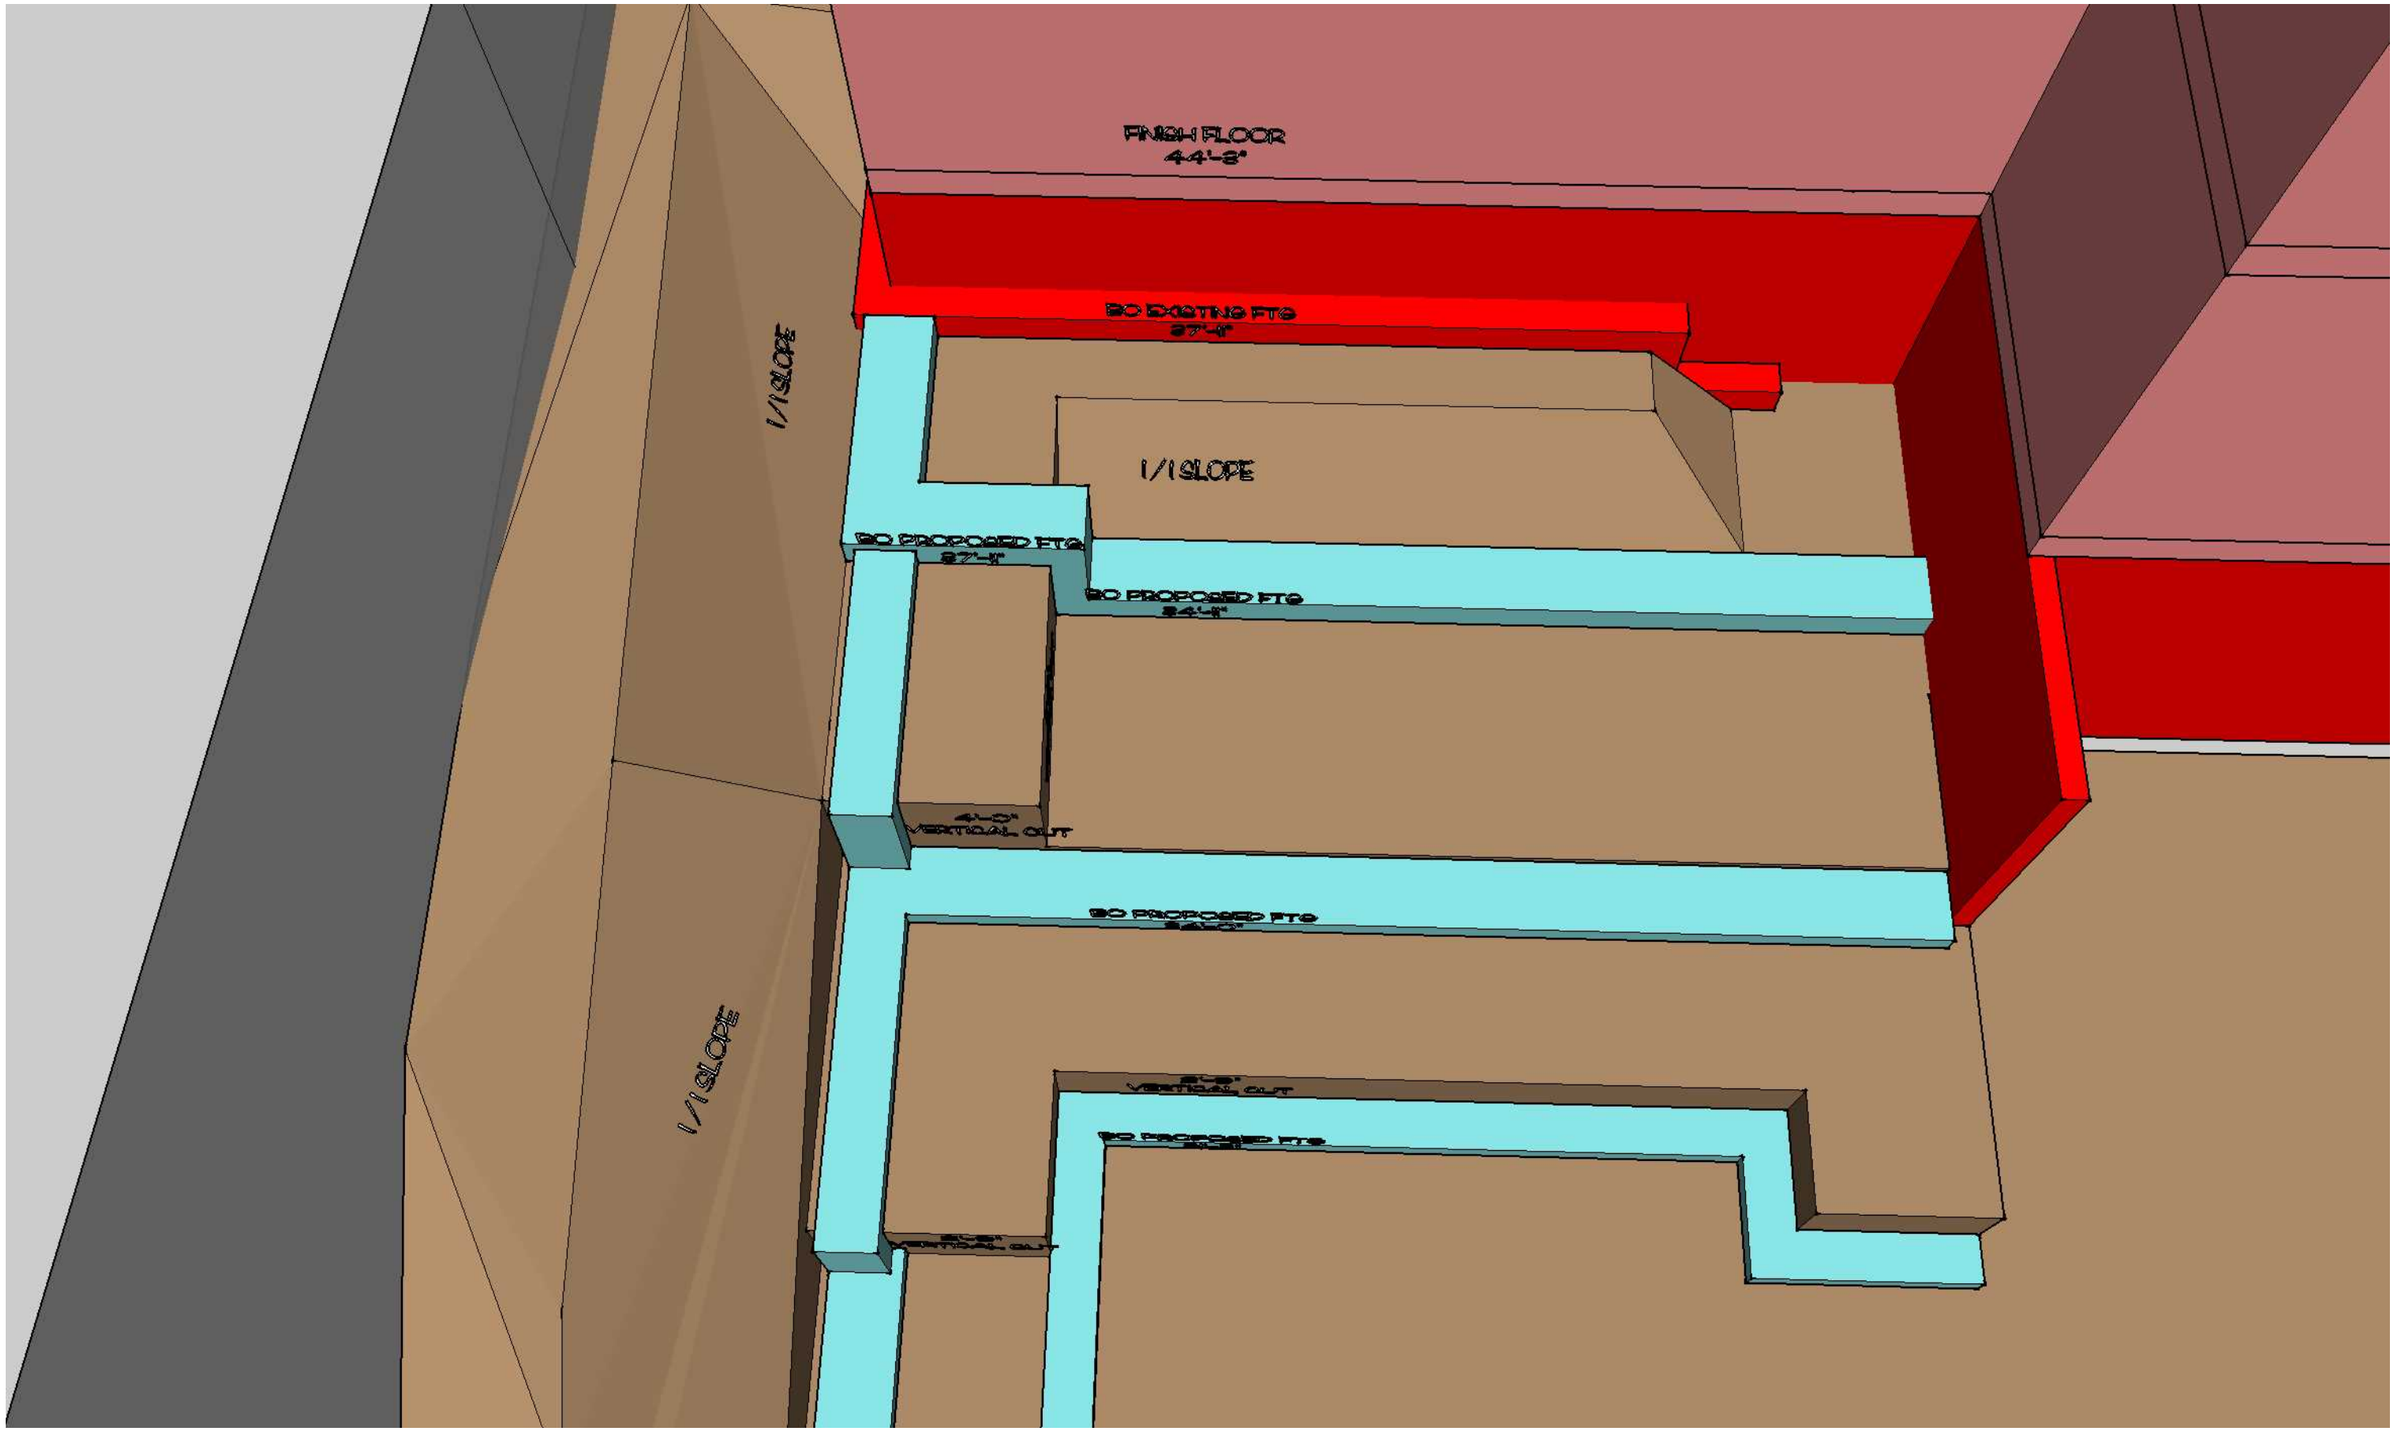
FINISH FLOOR
44'-3"
BC EXISTING FTG
37'-4"
1/1 SLOPE
1/1 SLOPE
BC PROPOSED FTG
37'-4"
BC PROPOSED FTG
34'-4"
4'-0"
VERTICAL CUT
BC PROPOSED FTG
1/1 SLOPE
VERTICAL CUT
BC PROPOSED FTG

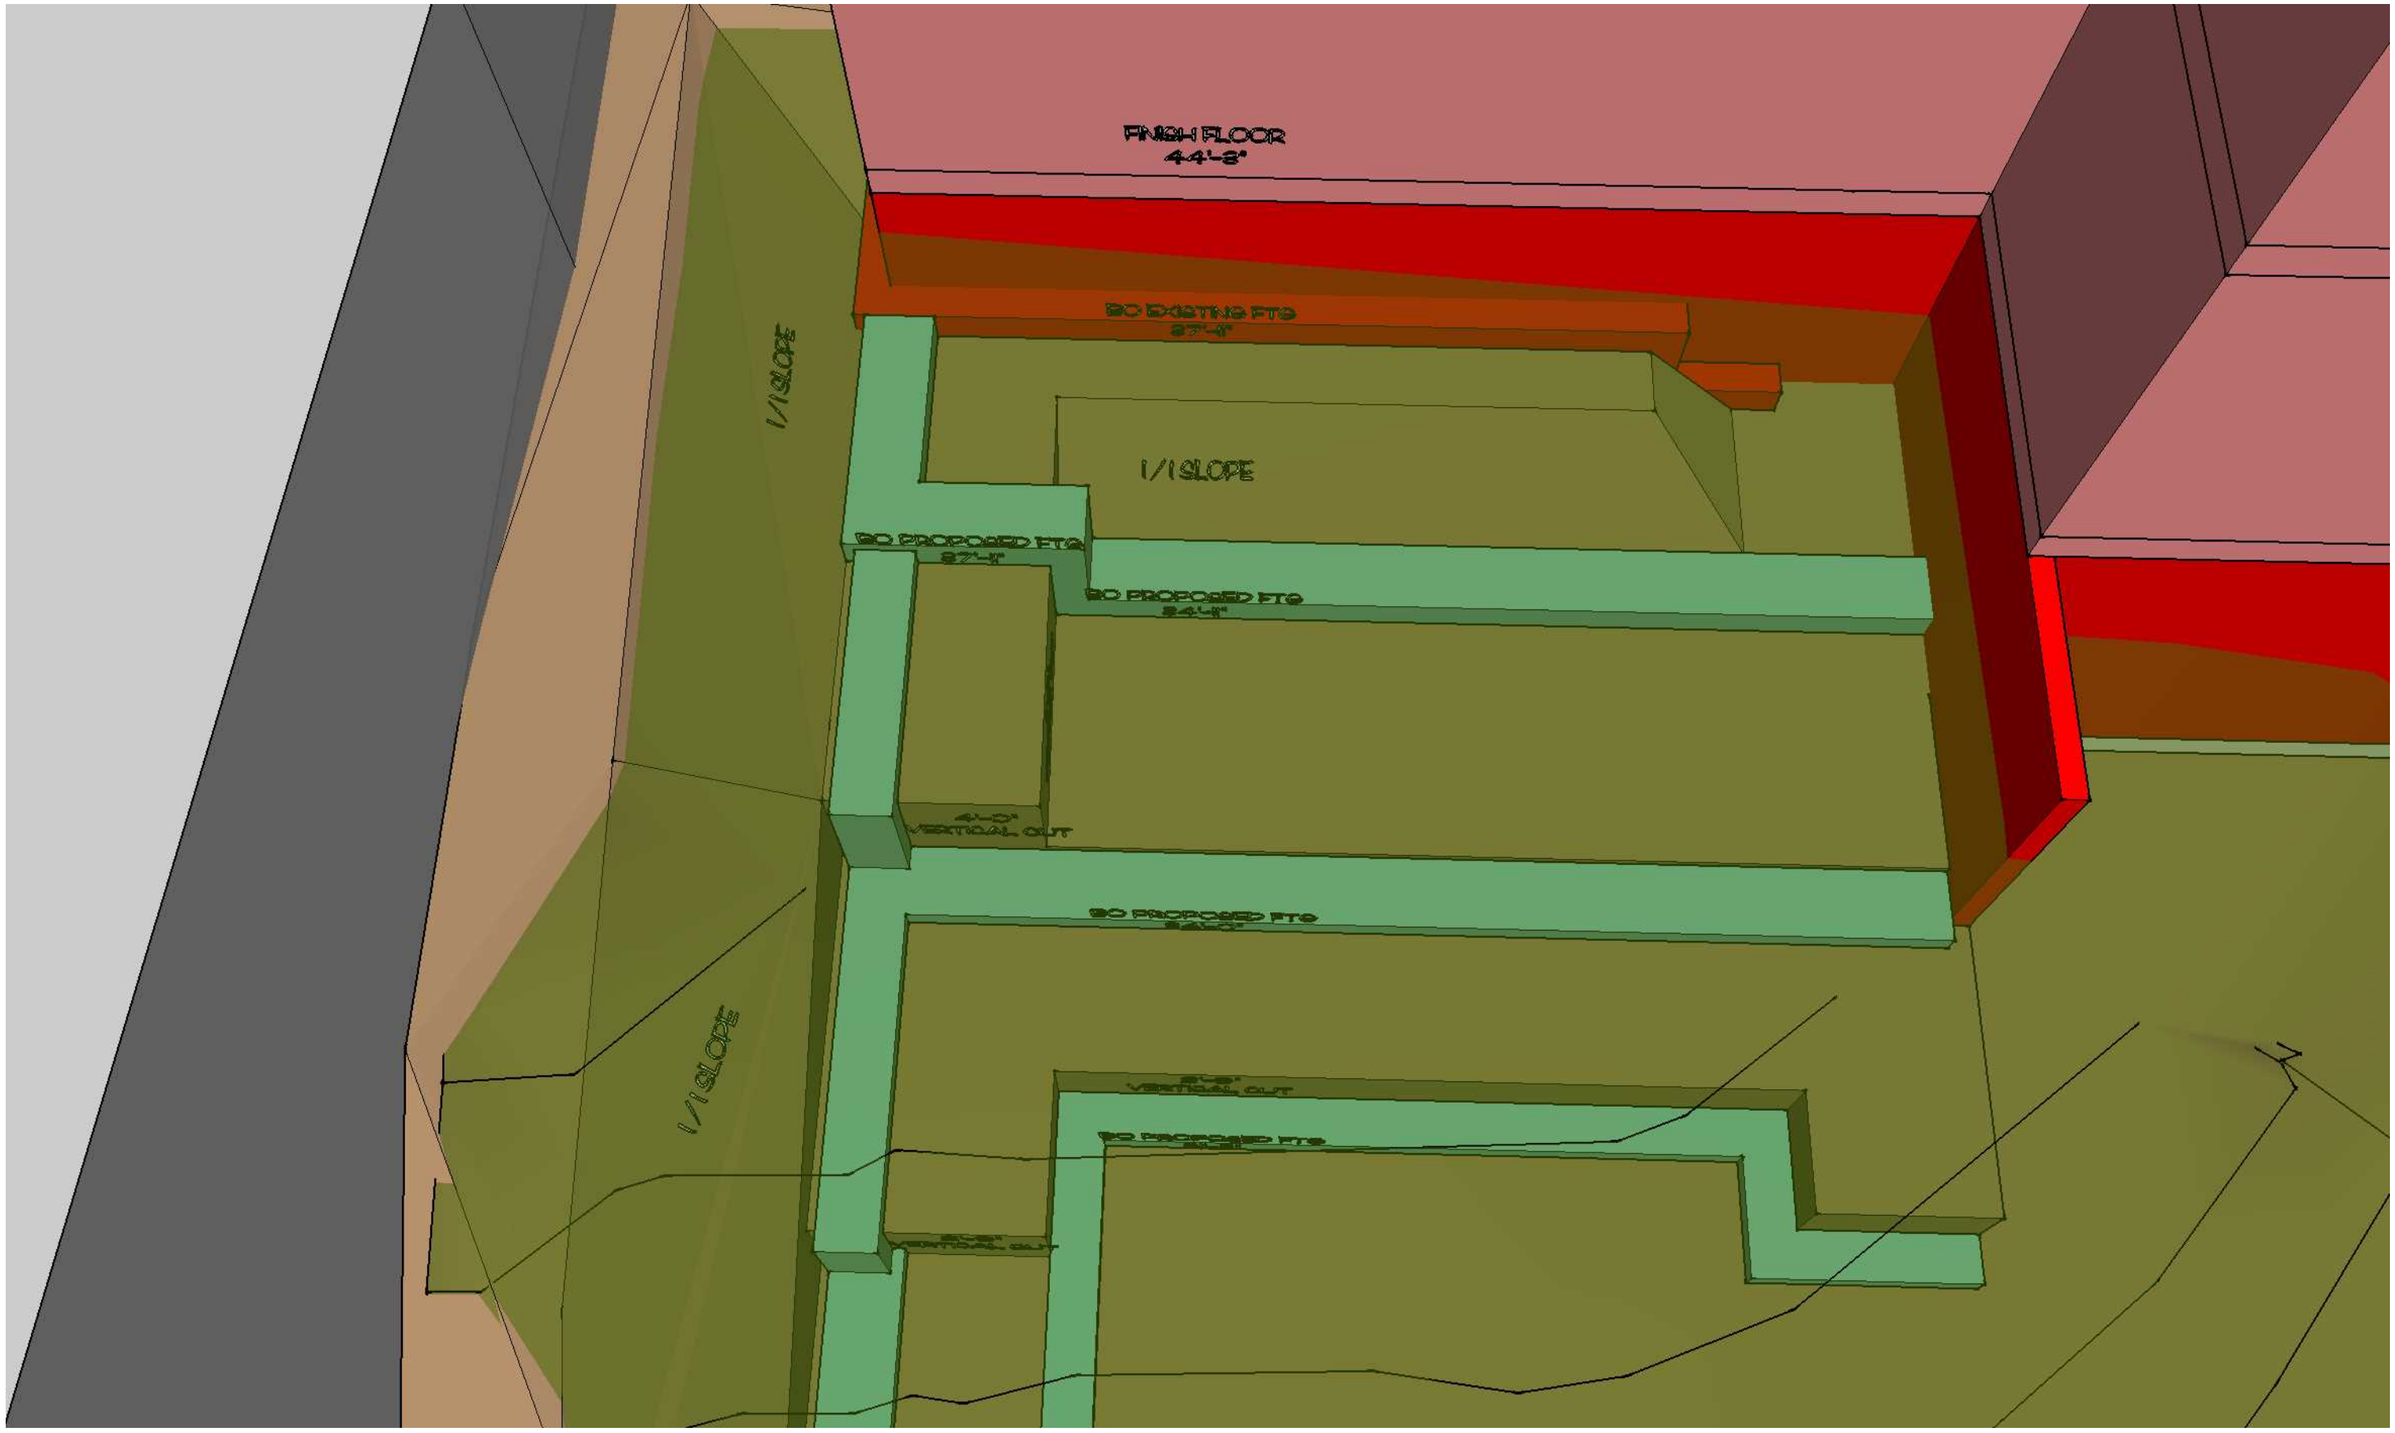
FINISH FLOOR
44'-2"
BC EXISTING FTG
37'-4"
1/1 SLOPE
1/1 SLOPE
BC PROPOSED FTG
37'-1"
BC PROPOSED FTG
34'-1"
4'-0"
VERTICAL CUT
BC PROPOSED FTG
1/1 SLOPE
4'-0"
VERTICAL CUT
BC PROPOSED FTG
4'-0"
VERTICAL CUT