MILESTONE PRELIMINARY SHORT PLAT

SE 1/4 OF SEC.1, T.24N., R.4E., W.M.

CITY OF MERCER ISLAND, WASHINGTON

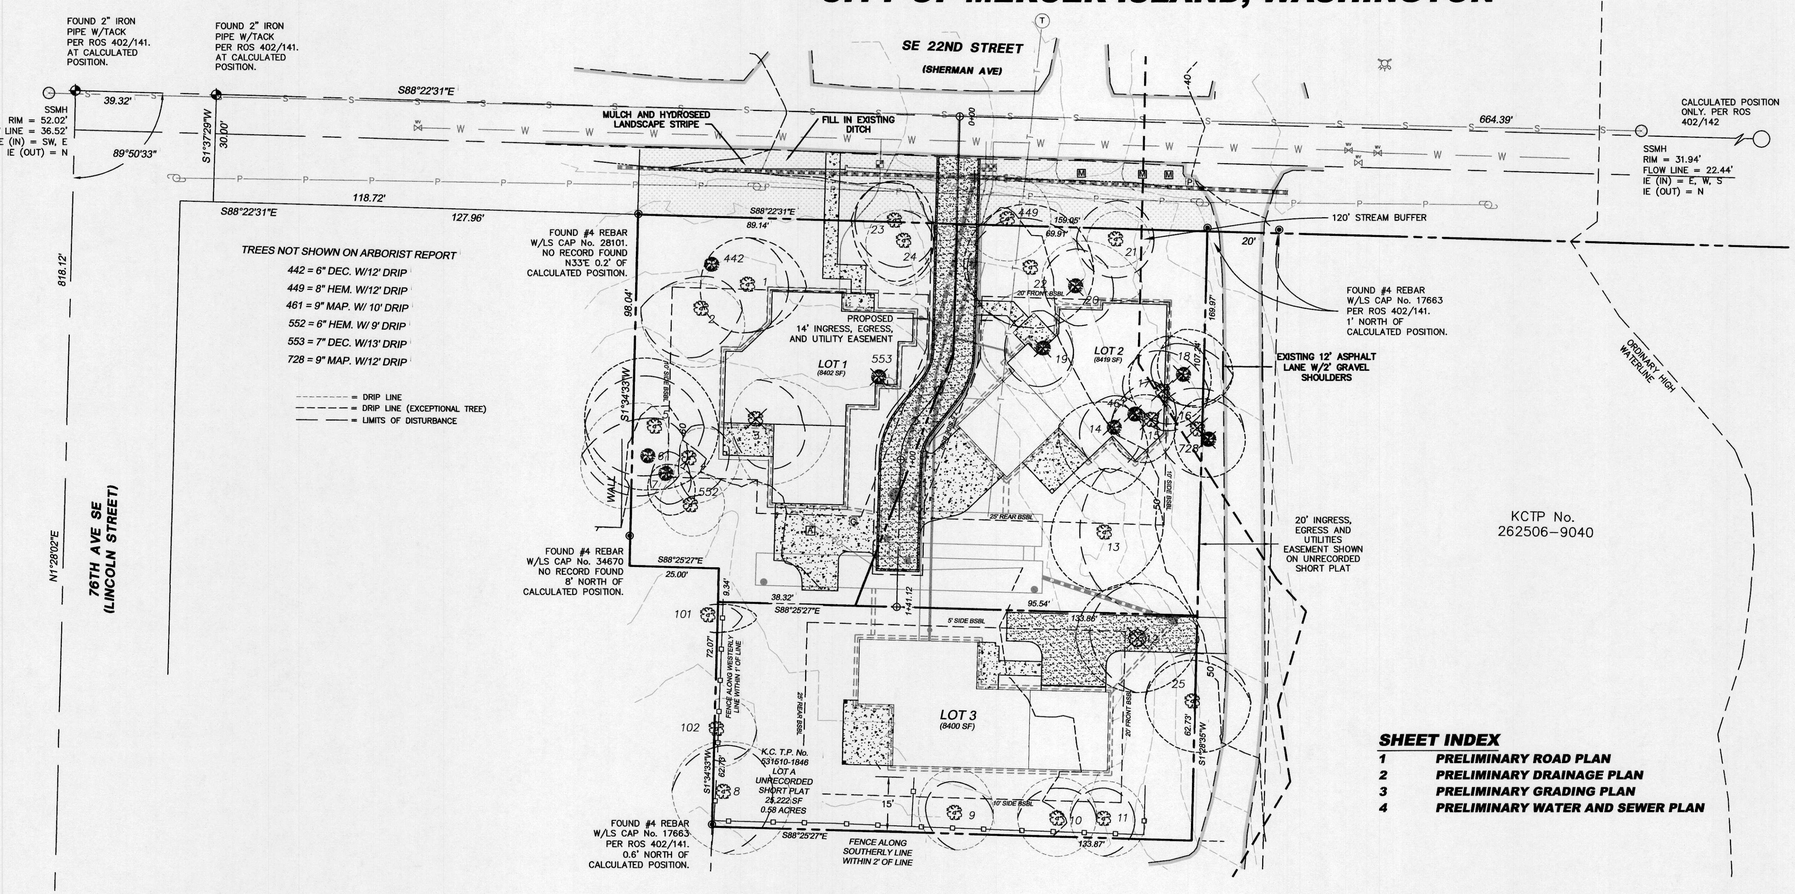

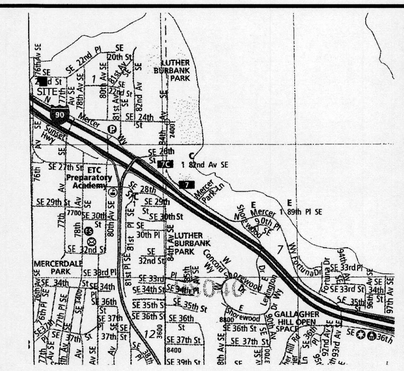

VICINITY MAP
N.T.S.

GRAPHIC SCALE

20 0 20 40

(IN FEET)
1 inch = 20 ft.

SHEET INDEX

1 PRELIMINARY ROAD PLAN
2 PRELIMINARY DRAINAGE PLAN
3 PRELIMINARY GRADING PLAN
4 PRELIMINARY WATER AND SEWER PLAN

LEGAL DESCRIPTION:

THE WEST 158.97 FEET OF THE EAST 178.97 FEET OF LOT 1, AND THE WEST 133.97 FEET OF THE EAST 153.97 FEET OF LOT 2, BLOCK 24, McGILVRA'S ISLAND ADDITION, ACCORDING TO THE PLAT THEREOF RECORDED IN VOLUME 16 OF PLATS, PAGE 58, IN KING COUNTY, WASHINGTON.

Tree/ Tag #	Species Common	Species Scientific	DBH (inches)	Height (feet)	DripLine/Limit of Disturbance (feet) N	S	E	W	Condition	Exceptional Yes/No	Comments	Proposal
1	Douglas fir	*Pseudotsuga menziesii*	30	120	12/12	12/12	15/10	12	Fair-good	Yes	topped in past	Save
2	Douglas fir	*Pseudotsuga menziesii*	28	113	8/10	15/12	10/10	16	Fair-good	No	topped in past, crook, regenerated top, cambial rupture	Save
3	Deodar cedar	*Cedrus deodara*	23	96	10/10	17/12	20/12	6	Good	No	asymmetric crown to southeast	Remove
4	Douglas fir	*Pseudotsuga menziesii*	18	79	7/8	12/10	13/10	0	Fair	No	asymmetric crown, somewhat suppressed	Save
5	Douglas fir	*Pseudotsuga menziesii*	40	116	17/12	16/12	16/12	18	Good	Yes	topped in past	Save
6	bigleaf maple	*Acer macrophyllum*	18	30	14/10	12/10	0/10	18	Fair	No	trunk forks at 4 feet, asymmetric crown to west	Save
7	Scoulers willow	*Salix scouleriana*	9	32	2/6	11/8	6/6	4	Fair-poor	Yes	decay at root crown, suppressed	Save
8	Douglas fir	*Pseudotsuga menziesii*	26	93	13/12	16	17/12	14	Fair-good	No	large crook, large exposed surface roots,good vigor	Save
9	Deodar cedar	*Cedrus deodara*	11	44	12/8	10	10	10/8	Good	No	young, no concerns	Save
10	Deodar cedar	*Cedrus deodara*	12	45	11/8	10	10	11	Good	No	young, no concerns	Save
11	Deodar cedar	*Cedrus deodara*	12	46	10/8	10	11/8	9	Good	No	young, no concerns	Save
12	Western red cedar	*Thuja plicata*	29	70	14/14	14/14	16	16/12	Good	Yes,Grove	exposed surface roots, good vigor	Remove
13	Douglas fir	*Pseudotsuga menziesii*	38	101	16/16	15/15	15	13/5	Fair-good	Yes	topped in past, large cambial rupture, 4 feet to house	Save
14	bigleaf maple	*Acer macrophyllum*	18	60	6/8	18/12	8	14/8	Fair	Yes,Grove	asymmetric crown to south	Remove
15	Douglas fir	*Pseudotsuga menziesii*	21	95	6/10	11/11	6	10/10	Fair	Yes,Grove	natural lean south, topped in past	Remove
16	Douglas fir	*Pseudotsuga menziesii*	27	62	7/10	12/12	12	5/10	Fair	Yes,Grove	broken top, small crown	Remove
17	Douglas fir	*Pseudotsuga menziesii*	26	103	14/10	8/10	12	8/10	Fair	Yes,Grove	topped in past, crook, regenerated top	Remove
18	bigleaf maple	*Acer macrophyllum*	9.7 (11)	51	12/8	8/8	14	6/8	Fair	Yes,Grove	poor taper, some dead cambium on 12 inch stem	Remove
19	horse chestnut	*Aesculus hippocastanum*	14	47	15/10	12/10	8/8	16/10	Fair-good	No	decent form	Remove
20	bigleaf maple	*Acer macrophyllum*	12,9,8 (17)	61	12/10	4/10	18/10	8/10	Fair	No	somewhat suppressed	Remove
21	Douglas fir	*Pseudotsuga menziesii*	19	86	7/10	7/10	9/10	7/10	Fair	No	narrow crown, large cambial rupture	Save
22	Douglas fir	*Pseudotsuga menziesii*	40	94	16/12	15/15	16/16	17/16	Fair-good	Yes	topped in past, crook, regenerated top	Save
24	Western red cedar	*Thuja plicata*	10	20	8/8	12/12	10/8	10/10	Fair	No	suppressed, under pine	Save
25	Douglas fir	*Pseudotsuga menziesii*	30	118	10/12	13/13	16	12/12	Fair-good	Yes	topped in past,good vigor	Save
		NEIGHBORING TREES										
23	shore pine	*Pinus contorta*	22	65	10/10	16/12	10/10	11/10	Fair	Yes	forked tops	Save
101	Western red cedar	*Thuja plicata*	32	88	2/0	NA	12/8	NA	Fair-good	Yes	sparse top foliage, sound	Protect
102	Western red cedar	*Thuja plicata*	13	45	8	10	10/8	NA	Good	No	boundary line tree, good vigor	Protect

TOPOGRAPHY SURVEY NOTES:

1. *BASIS OF BEARINGS IS THE WASHINGTON STATE PLANE COORDINATE SYSTEM, N.A.D. 1983/2011, BASED ON GPS TIES TO THE WASHINGTON STATE REFERENCE NETWORK WSRN).*
2. *ELEVATION DATUM IS N.A.V.D. 1988 BASED ON GPS TIES TO THE WSRN.*
3. *FIELD WORK WAS DONE IN FEBRUARY OF 2020 USING A TRIMBLE R8 GNSS GPS RECEIVER, AND A SPECTRA PRECISION FOCUS 35 ROBOTIC TOTAL STATION IN ACCORDANCE WITH W.A.C. 332-130.*
4. *THE PURPOSE OF THIS SURVEY IS TO PROVIDE A BASE MAP FOR CIVIL ENGINEERING DESIGN.*
5. *THE CONTOURS SHOWN ARE DERIVED FROM DIRECT FIELD OBSERVATIONS. THE CONTOUR INTERVAL IS 2.0 FEET AND THE CONTOUR ACCURACY IS ONE HALF OF THE INTERVAL (±1.0 FEET).*
6. *PROPERTY LINES SHOWN ARE PER UNRECORDED SHORT PLAT BY JONES, BASSI & ASSOCIATES DATED 1/16/1974.*
7. *THE UNDERGROUND UTILITIES SHOWN ARE BASED ON A COMBINATION OF PAINT MARKS PROVIDED BY APPLIED PROFESSIONAL SERVICES, INC, AND THE SURVEYED LOCATION OF OBVIOUS SURFACE FEATURES. ADDITIONAL UNDERGROUND UTILITIES MAY EXIST ON AND AROUND THIS SITE.*
8. *THE LEGAL DESCRIPTION AS SHOWN HEREON IS PER STEWART TITLE INSURANCE COMPANY FILE No. 561998, COMMITMENT DATE: OCTOBER 8, 2019.*
9. *ARBORIST REPORT PROVIDED BY LAYTON TREE CONSULTING LLC*
10. *THE FOLLOWING SURVEYS OF RECORD WERE USED TO CALCULATE AND/OR ASCERTAIN THE BOUNDARY AS SHOWN HEREON...*
    THE PLAT OF McGILVRA'S ISLAND ADDITION VOLUME 16, PAGE 58
    UNRECORDED SHORT PLAT BY JONES, BASSI & ASSOCIATES DATED 1/16/1974
    RECORD OF SURVEY VOLUME 402, PAGE 142

NOTE: THE EXISTING UTILITIES AS SHOWN ARE ONLY APPROXIMATE. OTHER EXISTING UTILITIES MAY EXIST ALONG THIS PROPOSED ALIGNMENT. IT SHALL BE THE CONTRACTOR AND OR OWNERS RESPONSIBILITY TO VERIFY THE SIZE TYPE LOCATION AND DEPTH OF ALL EXISTING UTILITIES PRIOR TO STARTING CONSTRUCTION

Call Before You Dig 811

SE COR. S.1 FOUND 3.5" BRASS CAP W/PUNCH & LS No. 32429 PER ROS 402/141. AT CALCULATED POSITION.

N88°29'56"W 2678.10'

S. 1/4 S. 1 FOUND 3.5" BRASS CAP W/PUNCH & LS No. 32429 PER ROS 402/141. AT CALCULATED POSITION.

RONALD S. FREDERIKSEN STATE OF WASHINGTON 38953 REGISTERED PROFESSIONAL ENGINEER 8/24/21

INDEX LOCATION:
SEC. 1 T. 24N. R. 4E. W.M.

1

REVISIONS	BY	DATE

© THE PLANS SET FORTH ON THIS SHEET ARE AND SHALL REMAIN THE PROPERTY OF EASTSIDE CONSULTANTS, INC.

PRELIMINARY ROAD PLAN

MILESTONE NORTHWEST, LLC
8 CRESCENT KEY
BELLEVUE, WA 98009
CONTACT: GREG ARMS
PHONE: (206) 817-4192

ENGINEERS - SURVEYORS
EASTSIDE CONSULTANTS, INC.
1320 N.W. MALL ST., SUITE B
ISSAQUAH, WASHINGTON 98027
PH:(425)392-2551 FAX:392-4676

JOB NO. 20025
DATE 5/21
SCALE 1"=20'
DESIGNED RSF
DRAWN RSF
CHECKED RSF
APPROVED RSF

SHEET 1 OF 4

MILESTONE PRELIMINARY SHORT PLAT

SE 1/4 OF SEC.24, T.24N., R.4E., W.M.

CITY OF MERCER ISLAND, WASHINGTON

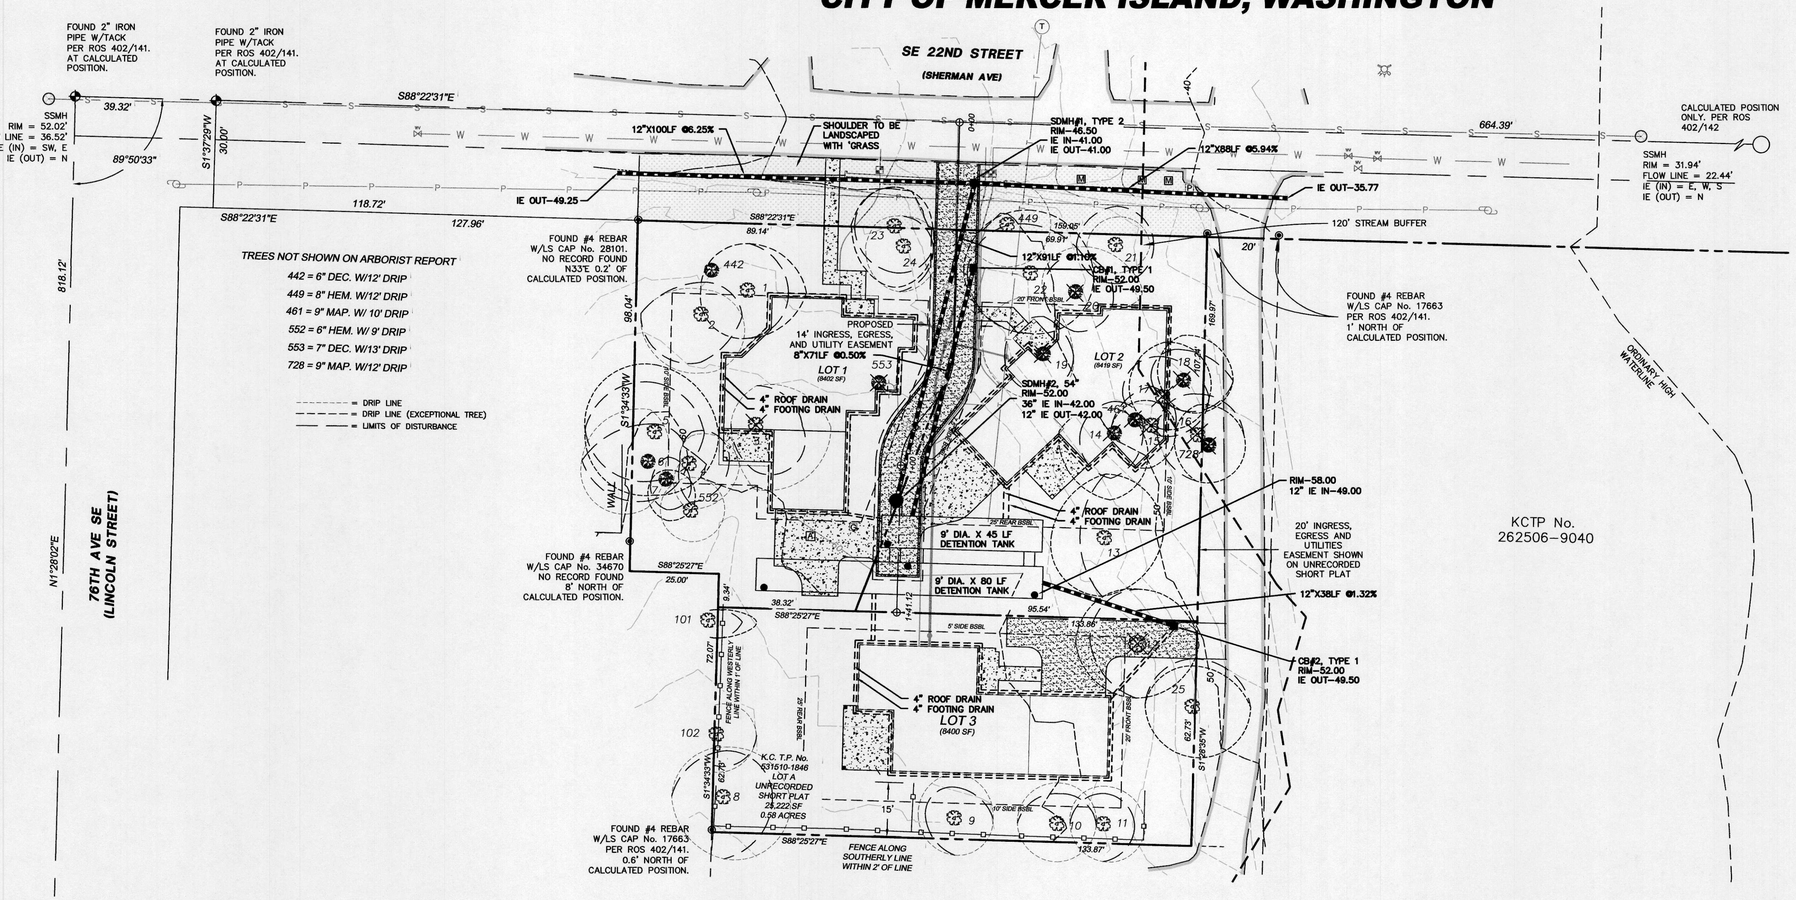

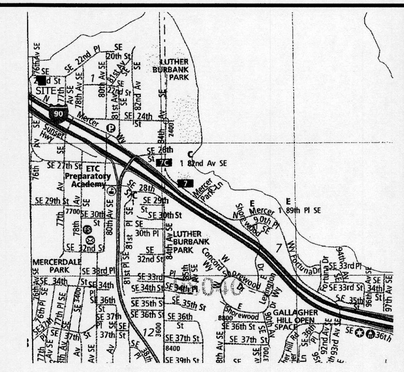

VICINITY MAP
N.T.S.

GRAPHIC SCALE

10 0 10 20

(IN FEET)
1 inch = 10 ft.

TOPOGRAPHY SURVEY NOTES:

1. BASIS OF BEARINGS IS THE WASHINGTON STATE PLANE COORDINATE SYSTEM, N.A.D. 1983/2011, BASED ON GPS TIES TO THE WASHINGTON STATE REFERENCE NETWORK WSRN).
2. ELEVATION DATUM IS N.A.V.D. 1988 BASED ON GPS TIES TO THE WSRN.
3. FIELD WORK WAS DONE IN FEBRUARY OF 2020 USING A TRIMBLE R8 GNSS GPS RECEIVER, AND A SPECTRA PRECISION FOCUS 35 ROBOTIC TOTAL STATION IN ACCORDANCE WITH W.A.C. 332-130.
4. THE PURPOSE OF THIS SURVEY IS TO PROVIDE A BASE MAP FOR CIVIL ENGINEERING DESIGN.
5. THE CONTOURS SHOWN ARE DERIVED FROM DIRECT FIELD OBSERVATIONS. THE CONTOUR INTERVAL IS 2.0 FEET AND THE CONTOUR ACCURACY IS ONE HALF OF THE INTERVAL (±1.0 FEET).
6. PROPERTY LINES SHOWN ARE PER UNRECORDED SHORT PLAT BY JONES, BASSI & ASSOCIATES DATED 1/16/1974.
7. THE UNDERGROUND UTILITIES SHOWN ARE BASED ON A COMBINATION OF PAINT MARKS PROVIDED BY APPLIED PROFESSIONAL SERVICES, INC, AND THE SURVEYED LOCATION OF OBVIOUS SURFACE FEATURES. ADDITIONAL UNDERGROUND UTILITIES MAY EXIST ON AND AROUND THIS SITE.
8. THE LEGAL DESCRIPTION AS SHOWN HEREON IS PER STEWART TITLE INSURANCE COMPANY FILE No. 561998, COMMITMENT DATE: OCTOBER 8, 2019.
9. ARBORIST REPORT PROVIDED BY LAYTON TREE CONSULTING LLC
10. THE FOLLOWING SURVEY'S OF RECORD WERE USED TO CALCULATE AND/OR ASCERTAIN THE BOUNDARY AS SHOWN HEREON...
    THE PLAT OF McGILVRA'S ISLAND ADDITION VOLUME 16, PAGE 58
    UNRECORDED SHORT PLAT BY JONES, BASSI & ASSOCIATES DATED 1/16/1974
    RECORD OF SURVEY VOLUME 402, PAGE 142

Tree/ Tag #	Species Common	Species Scientific	DBH (inches)	Height (feet)	DripLine/Limit of Disturbance (feet) N	S	E	W	Condition	Exceptional Yes/No	Comments	Proposal
1	Douglas fir	*Pseudotsuga menziesii*	30	120	12/12	12/12	15/10	12	Fair-good	Yes	topped in past	Save
2	Douglas fir	*Pseudotsuga menziesii*	28	113	8/10	15/12	10/10	16	Fair-good	No	topped in past, crook, regenerated top, cambial rupture	Save
3	Deodar cedar	*Cedrus deodara*	23	96	10/10	17/12	20/12	6	Good	No	asymmetric crown to southeast	Remove
4	Douglas fir	*Pseudotsuga menziesii*	18	79	7/8	12/10	13/10	0	Fair	No	asymmetric crown, somewhat suppressed	Save
5	Douglas fir	*Pseudotsuga menziesii*	40	116	17/12	16/12	16/12	18	Good	Yes	topped in past	Save
6	bigleaf maple	*Acer macrophyllum*	18	30	14/10	12/10	0/10	18	Fair	No	trunk forks at 4 feet, asymmetric crown to west	Save
7	Scoulers willow	*Salix scouleriana*	9	32	2/6	11/8	6/6	4	Fair-poor	Yes	decay at root crown, suppressed	Save
8	Douglas fir	*Pseudotsuga menziesii*	26	93	13/12	16	17/12	14	Fair-good	No	large crook, large exposed surface roots,good vigor	Save
9	Deodar cedar	*Cedrus deodara*	11	44	12/8	10	10	10/8	Good	No	young, no concerns	Save
10	Deodar cedar	*Cedrus deodara*	12	45	11/8	10	10	11	Good	No	young, no concerns	Save
11	Deodar cedar	*Cedrus deodara*	12	46	10/8	10	11/8	9	Good	No	young, no concerns	Save
12	Western red cedar	*Thuja plicata*	29	70	14/14	14/14	16	16/12	Good	Yes,Grove	exposed surface roots, good vigor	Remove
13	Douglas fir	*Pseudotsuga menziesii*	38	101	16/16	15/15	15	13/5	Fair-good	Yes	topped in past, large cambial rupture, 4 feet to house	Save
14	bigleaf maple	*Acer macrophyllum*	18	60	6/8	18/12	8	14/8	Fair	Yes,Grove	asymmetric crown to south	Remove
15	Douglas fir	*Pseudotsuga menziesii*	21	95	6/10	11/11	6	10/10	Fair	Yes,Grove	natural lean south, topped in past	Remove
16	Douglas fir	*Pseudotsuga menziesii*	27	62	7/10	12/12	12	5/10	Fair	Yes,Grove	broken top, small crown	Remove
17	Douglas fir	*Pseudotsuga menziesii*	26	103	14/10	8/10	12	8/10	Fair	Yes,Grove	topped in past, crook, regenerated top	Remove
18	bigleaf maple	*Acer macrophyllum*	9,7 (11)	51	12/8	8/8	14	6/8	Fair	Yes,Grove	poor taper, some dead cambium on 12 inch stem	Remove
19	horse chestnut	*Aesculus hippocastanum*	14	47	15/10	12/10	8/8	16/10	Fair-good	No	decent form	Remove
20	bigleaf maple	*Acer macrophyllum*	12,9,8 (17)	61	12/10	4/10	18/10	8/10	Fair	No	somewhat suppressed	Remove
21	Douglas fir	*Pseudotsuga menziesii*	19	86	7/10	7/10	9/10	7/10	Fair	No	narrow crown, large cambial rupture	Save
22	Douglas fir	*Pseudotsuga menziesii*	40	94	16/12	15/15	16/16	17/16	Fair-good	Yes	topped in past, crook, regenerated top	Save
24	Western red cedar	*Thuja plicata*	10	20	8/8	12/12	10/8	10/10	Fair	No	suppressed, under pine	Save
25	Douglas fir	*Pseudotsuga menziesii*	30	118	10/12	13/13	16	12/12	Fair-good	Yes	topped in past,good vigor	Save
NEIGHBORING TREES												
23	shore pine	*Pinus contorta*	22	65	10/10	16/12	10/10	11/10	Fair	Yes	forked tops	Save
101	Western red cedar	*Thuja plicata*	32	88	2/0	NA	12/8	NA	Fair-good	Yes	sparse top foliage, sound	Protect
102	Western red cedar	*Thuja plicata*	13	45	8	10	10/8	NA	Good	No	boundary line tree, good vigor	Protect

NOTE: THE EXISTING UTILITIES AS SHOWN ARE ONLY APPROXIMATE. OTHER EXISTING UTILITIES MAY EXIST ALONG THIS PROPOSED ALIGNMENT. IT SHALL BE THE CONTRACTOR AND OR OWNERS RESPONSIBILITY TO VERIFY THE SIZE TYPE LOCATION AND DEPTH OF ALL EXISTING UTILITIES PRIOR TO STARTING CONSTRUCTION

Call Before You Dig 811

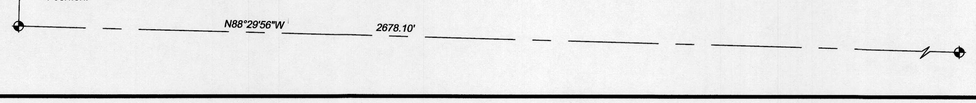

INDEX LOCATION:
SEC.24 T.24N.R. 4E. W.M.

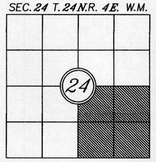

RONALD S. FREDERIKSEN
STATE OF WASHINGTON
29003
REGISTERED
PROFESSIONAL ENGINEER
7/01/21

REVISIONS	BY	DATE

© THE PLANS SET FORTH ON THIS SHEET ARE AND SHALL REMAIN THE PROPERTY OF EASTSIDE CONSULTANTS, INC.

PRELIMINARY DRAINAGE PLAN

MILESTONE NORTHWEST, LLC
8 CRESCENT KEY
BELLEVUE, WA 98009
CONTACT: GREG ARMS
PHONE: (206) 817-4192

ENGINEERS - SURVEYORS
EASTSIDE CONSULTANTS, INC.
1320 N.W. MALL ST., SUITE B
ISSAQUAH, WASHINGTON 98027
PH:(425)392-5351 FAX:392-4676

JOB NO. 17090
DATE 6/17
SCALE 1"=10'
DESIGNED CLM
DRAWN CLM
CHECKED RSF
APPROVED RSF

MILESTONE PRELIMINARY SHORT PLAT

SE 1/4 OF SEC.24, T.24N., R.4E., W.M.

CITY OF MERCER ISLAND, WASHINGTON

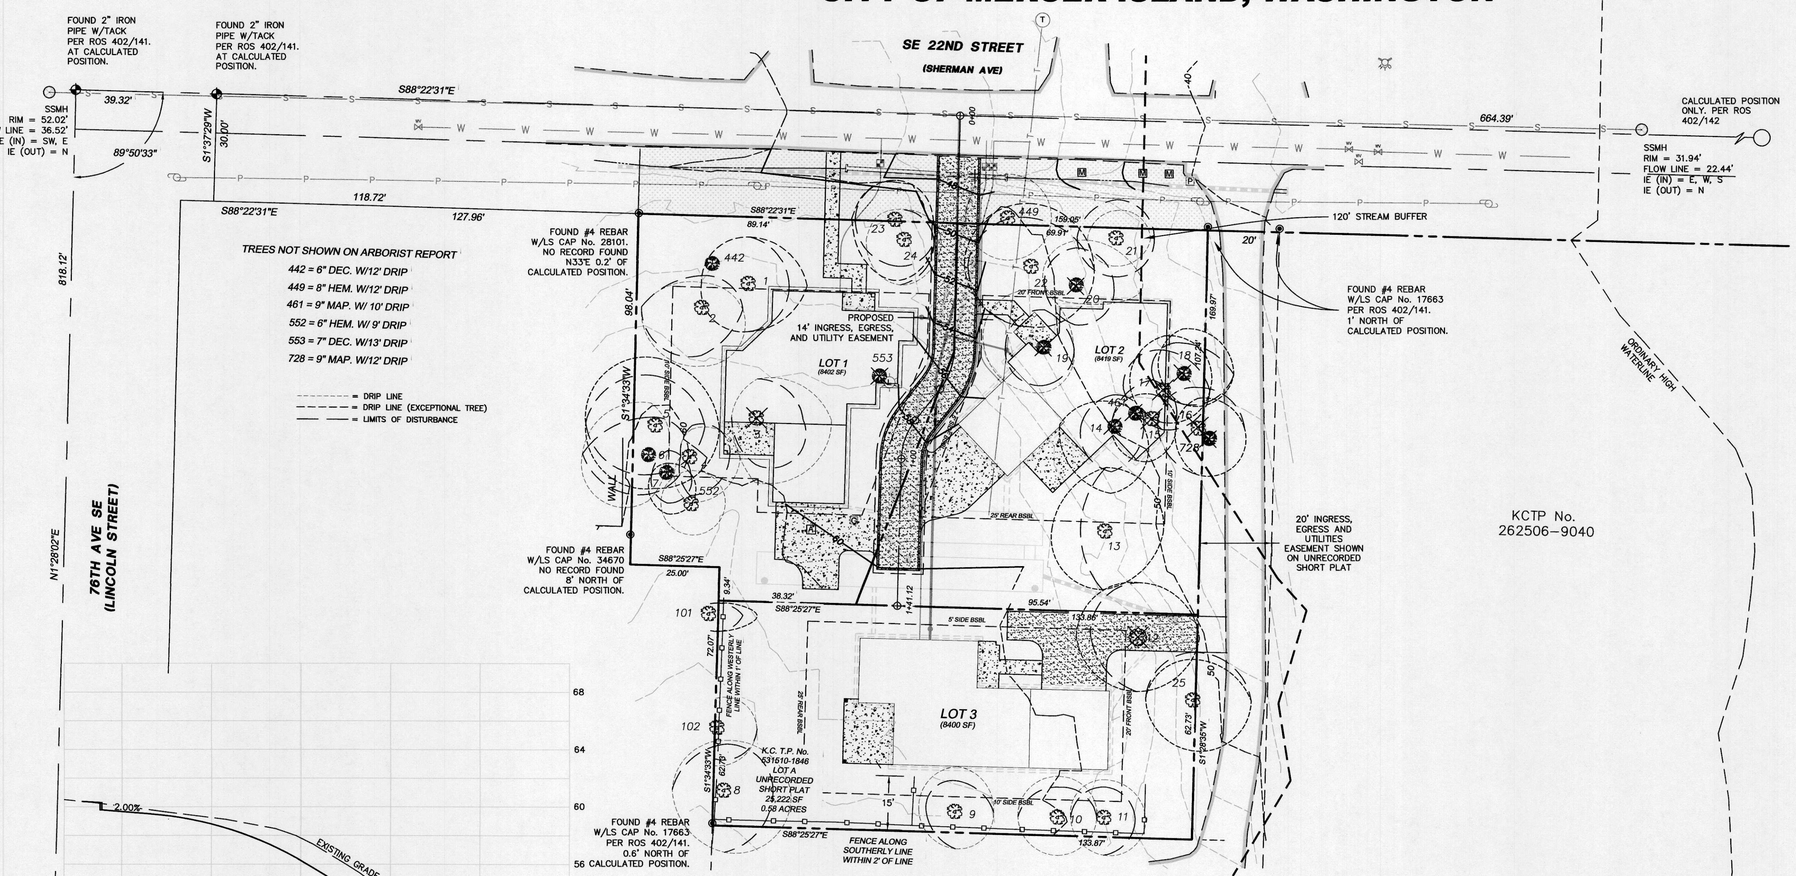

DRIVEWAY PROFILE

SCALE: VER-1"=5' HOR-1"=20'

SE COR. S.1 FOUND 3.5" BRASS CAP W/PUNCH & LS No. 32429 PER ROS 402/141. AT CALCULATED POSITION.

N88°29'56"W 2678.10'

S. 1/4 S. 1 FOUND 3.5" BRASS CAP W/PUNCH & LS No. 32429 PER ROS 402/141. AT CALCULATED POSITION.

Tree/ Tag #	Species Common	Species Scientific	DBH (inches)	Height (feet)	DripLine/Limit of Disturbance (feet) N	S	E	W	Condition	Exceptional Yes/No	Comments	Proposal
1	Douglas fir	*Pseudotsuga menziesii*	30	120	12/12	12/12	15/10	12	Fair-good	Yes	topped in past	Save
2	Douglas fir	*Pseudotsuga menziesii*	28	113	8/10	15/12	10/10	16	Fair-good	No	topped in past, crook, regenerated top, cambial rupture	Save
3	Deodar cedar	*Cedrus deodara*	23	96	10/10	17/12	20/12	6	Good	No	asymmetric crown to southeast	Remove
4	Douglas fir	*Pseudotsuga menziesii*	18	79	7/8	12/10	13/10	0	Fair	No	asymmetric crown, somewhat suppressed	Save
5	Douglas fir	*Pseudotsuga menziesii*	40	116	17/12	16/12	16/12	18	Good	Yes	topped in past	Save
6	bigleaf maple	*Acer macrophyllum*	18	30	14/10	12/10	0/10	18	Fair	No	trunk forks at 4 feet, asymmetric crown to west	Save
7	Scoulers willow	*Salix scouleriana*	9	32	2/6	11/8	6/6	4	Fair-poor	Yes	decay at root crown, suppressed	Save
8	Douglas fir	*Pseudotsuga menziesii*	26	93	13/12	16	17/12	14	Fair-good	No	large crook, large exposed surface roots,good vigor	Save
9	Deodar cedar	*Cedrus deodara*	11	44	12/8	10	10	10/8	Good	No	young, no concerns	Save
10	Deodar cedar	*Cedrus deodara*	12	45	11/8	10	10	11	Good	No	young, no concerns	Save
11	Deodar cedar	*Cedrus deodara*	12	46	10/8	10	11/8	9	Good	No	young, no concerns	Save
12	Western red cedar	*Thuja plicata*	29	70	14/14	14/14	16	16/12	Good	Yes,Grove	exposed surface roots, good vigor	Remove
13	Douglas fir	*Pseudotsuga menziesii*	38	101	16/16	15/15	15	13/5	Fair-good	Yes	topped in past, large cambial rupture, 4 feet to house	Save
14	bigleaf maple	*Acer macrophyllum*	18	60	6/8	18/12	8	14/8	Fair	Yes,Grove	asymmetric crown to south	Remove
15	Douglas fir	*Pseudotsuga menziesii*	21	95	6/10	11/11	6	10/10	Fair	Yes,Grove	natural lean south, topped in past	Remove
16	Douglas fir	*Pseudotsuga menziesii*	27	62	7/10	12/12	12	5/10	Fair	Yes,Grove	broken top, small crown	Remove
17	Douglas fir	*Pseudotsuga menziesii*	26	103	14/10	8/10	12	8/10	Fair	Yes,Grove	topped in past, crook, regenerated top	Remove
18	bigleaf maple	*Acer macrophyllum*	9,7 (11)	51	12/8	8/8	14	6/8	Fair	Yes,Grove	poor taper, some dead cambium on 12 inch stem	Remove
19	horse chestnut	*Aesculus hippocastanum*	14	47	15/10	12/10	8/8	16/10	Fair-good	No	decent form	Remove
20	bigleaf maple	*Acer macrophyllum*	12,9,8 (17)	61	12/10	4/10	18/10	8/10	Fair	No	somewhat suppressed	Remove
21	Douglas fir	*Pseudotsuga menziesii*	19	86	7/10	7/10	9/10	7/10	Fair	No	narrow crown, large cambial rupture	Save
22	Douglas fir	*Pseudotsuga menziesii*	40	94	16/12	15/15	16/16	17/16	Fair-good	Yes	topped in past, crook, regenerated top	Save
24	Western red cedar	*Thuja plicata*	10	20	8/8	12/12	10/8	10/10	Fair	No	suppressed, under pine	Save
25	Douglas fir	*Pseudotsuga menziesii*	30	118	10/12	13/13	16	12/12	Fair-good	Yes	topped in past,good vigor	Save
NEIGHBORING TREES												
23	shore pine	*Pinus contorta*	22	65	10/10	16/12	10/10	11/10	Fair	Yes	forked tops	Save
101	Western red cedar	*Thuja plicata*	32	88	2/0	NA	12/8	NA	Fair-good	Yes	sparse top foliage, sound	Protect
102	Western red cedar	*Thuja plicata*	13	45	8	10	10/8	NA	Good	No	boundary line tree, good vigor	Protect

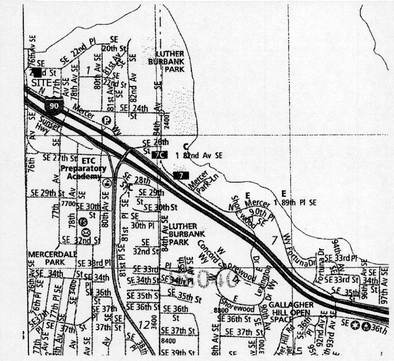

VICINITY MAP
N.T.S.

GRAPHIC SCALE

10 0 10 20

(IN FEET)
1 inch = 10 ft.

TOPOGRAPHY SURVEY NOTES:

1. BASIS OF BEARINGS IS THE WASHINGTON STATE PLANE COORDINATE SYSTEM, N.A.D. 1983/2011, BASED ON GPS TIES TO THE WASHINGTON STATE REFERENCE NETWORK WSRN).
2. ELEVATION DATUM IS N.A.V.D. 1988 BASED ON GPS TIES TO THE WSRN.
3. FIELD WORK WAS DONE IN FEBRUARY OF 2020 USING A TRIMBLE R8 GNSS GPS RECEIVER, AND A SPECTRA PRECISION FOCUS 35 ROBOTIC TOTAL STATION IN ACCORDANCE WITH W.A.C. 332-130.
4. THE PURPOSE OF THIS SURVEY IS TO PROVIDE A BASE MAP FOR CIVIL ENGINEERING DESIGN.
5. THE CONTOURS SHOWN ARE DERIVED FROM DIRECT FIELD OBSERVATIONS. THE CONTOUR INTERVAL IS 2.0 FEET AND THE CONTOUR ACCURACY IS ONE HALF OF THE INTERVAL (±1.0 FEET).
6. PROPERTY LINES SHOWN ARE PER UNRECORDED SHORT PLAT BY JONES, BASSI & ASSOCIATES DATED 1/16/1974.
7. THE UNDERGROUND UTILITIES SHOWN ARE BASED ON A COMBINATION OF PAINT MARKS PROVIDED BY APPLIED PROFESSIONAL SERVICES, INC, AND THE SURVEYED LOCATION OF OBVIOUS SURFACE FEATURES. ADDITIONAL UNDERGROUND UTILITIES MAY EXIST ON AND AROUND THIS SITE.
8. THE LEGAL DESCRIPTION AS SHOWN HEREON IS PER STEWART TITLE INSURANCE COMPANY FILE No. 561998, COMMITMENT DATE: OCTOBER 8, 2019.
9. ARBORIST REPORT PROVIDED BY LAYTON TREE CONSULTING LLC
10. THE FOLLOWING SURVEYS OF RECORD WERE USED TO CALCULATE AND/OR ASCERTAIN THE BOUNDARY AS SHOWN HEREON...
    THE PLAT OF McGILVRA'S ISLAND ADDITION VOLUME 16, PAGE 58
    UNRECORDED SHORT PLAT BY JONES, BASSI & ASSOCIATES DATED 1/16/1974
    RECORD OF SURVEY VOLUME 402, PAGE 142

NOTE: THE EXISTING UTILITIES AS SHOWN ARE ONLY APPROXIMATE. OTHER EXISTING UTILITIES MAY EXIST ALONG THIS PROPOSED ALIGNMENT. IT SHALL BE THE CONTRACTOR AND OR OWNERS RESPONSIBILITY TO VERIFY THE SIZE TYPE LOCATION AND DEPTH OF ALL EXISTING UTILITIES PRIOR TO STARTING CONSTRUCTION

Call Before You Dig 811

RONALD S. FREDERIKSEN
STATE OF WASHINGTON
49053
REGISTERED PROFESSIONAL ENGINEER
7/31/21

INDEX LOCATION:
SEC. 24 T. 24N.R. 4E. W.M.

24

REVISIONS	BY	DATE

© THE PLANS SET FORTH ON THIS SHEET ARE AND SHALL REMAIN THE PROPERTY OF EASTSIDE CONSULTANTS, INC.

PRELIMINARY GRADING PLAN

MILESTONE NORTHWEST, LLC
8 CRESCENT KEY
BELLEVUE, WA 98009
CONTACT: GREG ARMS
PHONE: (206) 817-4192

ENGINEERS - SURVEYORS
EASTSIDE CONSULTANTS, INC.
1320 N.W. MAIL ST., SUITE B
ISSAQUAH, WASHINGTON 98027
PH:(425)392-3351 FAX:392-4676

JOB NO. 17090
DATE 6/17
SCALE 1"=10'
DESIGNED CLM
DRAWN CLM
CHECKED RSF
APPROVED RSF

SHEET 3 OF 4

MILESTONE PRELIMINARY SHORT PLAT

SE 1/4 OF SEC.24, T.24N., R.4E., W.M.

CITY OF MERCER ISLAND, WASHINGTON

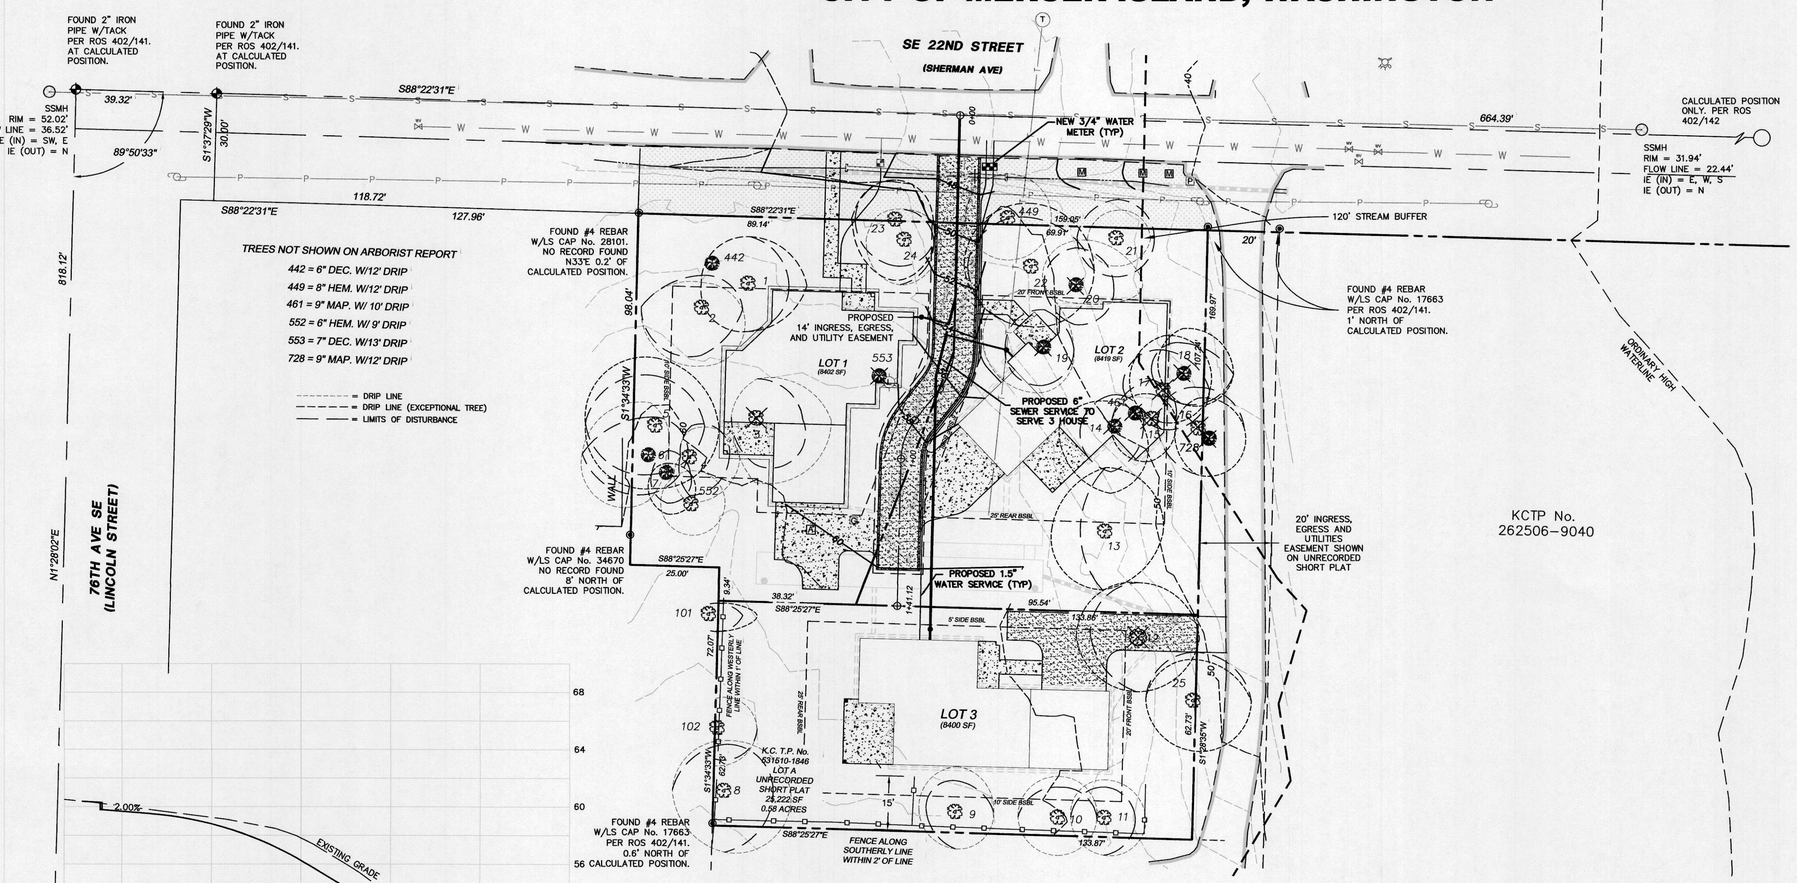

DRIVEWAY PROFILE

SCALE: VER-1"=5' HOR-1"=20'

SE COR. S.1 FOUND 3.5" BRASS CAP W/PUNCH & LS No. 32429 PER ROS 402/141. AT CALCULATED POSITION.

N88°29'56"W 2678.10'

S. 1/4 S. 1 FOUND 3.5" BRASS CAP W/PUNCH & LS No. 32429 PER ROS 402/141. AT CALCULATED POSITION.

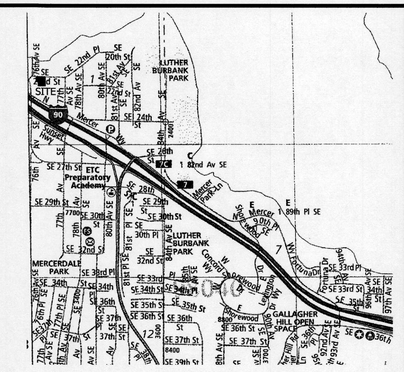
SITE
LUTHER BURBANK PARK
ETC Preparatory Academy
MERCERDALE PARK
GALLAGHER HILL OPEN SPACE
Boulevard Park
SE 22nd Pl
SE 24th St
SE 27th St
SE 29th St
SE 30th St
SE 32nd St
SE 33rd Pl
SE 34th St
SE 35th St
SE 36th St
SE 37th St
SE 39th St
76th Av SE
77th Av SE
78th Av SE
80th Av SE
81st Av SE
82nd Av SE
84th Av SE
86th Av SE
88th Av SE
90th Av SE
92nd Av SE
93rd Av SE
94th Av SE
95th Av SE
96th Av SE
97th Av SE
98th Av SE
100th Av SE
102nd Av SE
Mercer Island Trl
Mercer Island Trl
E 89th Pl SE
SE 40th St
SE 41st St
SE 42nd St
SE 43rd St
SE 44th St
SE 45th St
SE 46th St
SE 47th St
SE 48th St
SE 49th St
SE 50th St
SE 51st St
SE 52nd St
SE 53rd St
SE 54th St
SE 55th St
SE 56th St
SE 57th St
SE 58th St
SE 59th St
SE 60th St
SE 61st St
SE 62nd St
SE 63rd St
SE 64th St
SE 65th St
SE 66th St
SE 67th St
SE 68th St
SE 69th St
SE 70th St
SE 71st St
SE 72nd St
SE 73rd St
SE 74th St
SE 75th St
SE 76th St
SE 77th St
SE 78th St
SE 79th St
SE 80th St
SE 81st St
SE 82nd St
SE 83rd St
SE 84th St
SE 85th St
SE 86th St
SE 87th St
SE 88th St
SE 89th St
SE 90th St
SE 91st St
SE 92nd St
SE 93rd St
SE 94th St
SE 95th St
SE 96th St
SE 97th St
SE 98th St
SE 99th St
SE 100th St
SE 101st St
SE 102nd St
SE 103rd St
SE 104th St
SE 105th St
SE 121st St
SE 122nd St
SE 123rd St
SE 124th St
SE 125th St
SE 126th St
SE 127th St
SE 128th St
SE 129th St
SE 130th St
SE 131st St
SE 132nd St
SE 133rd St
SE 134th St
SE 135th St
SE 136th St
SE 137th St
