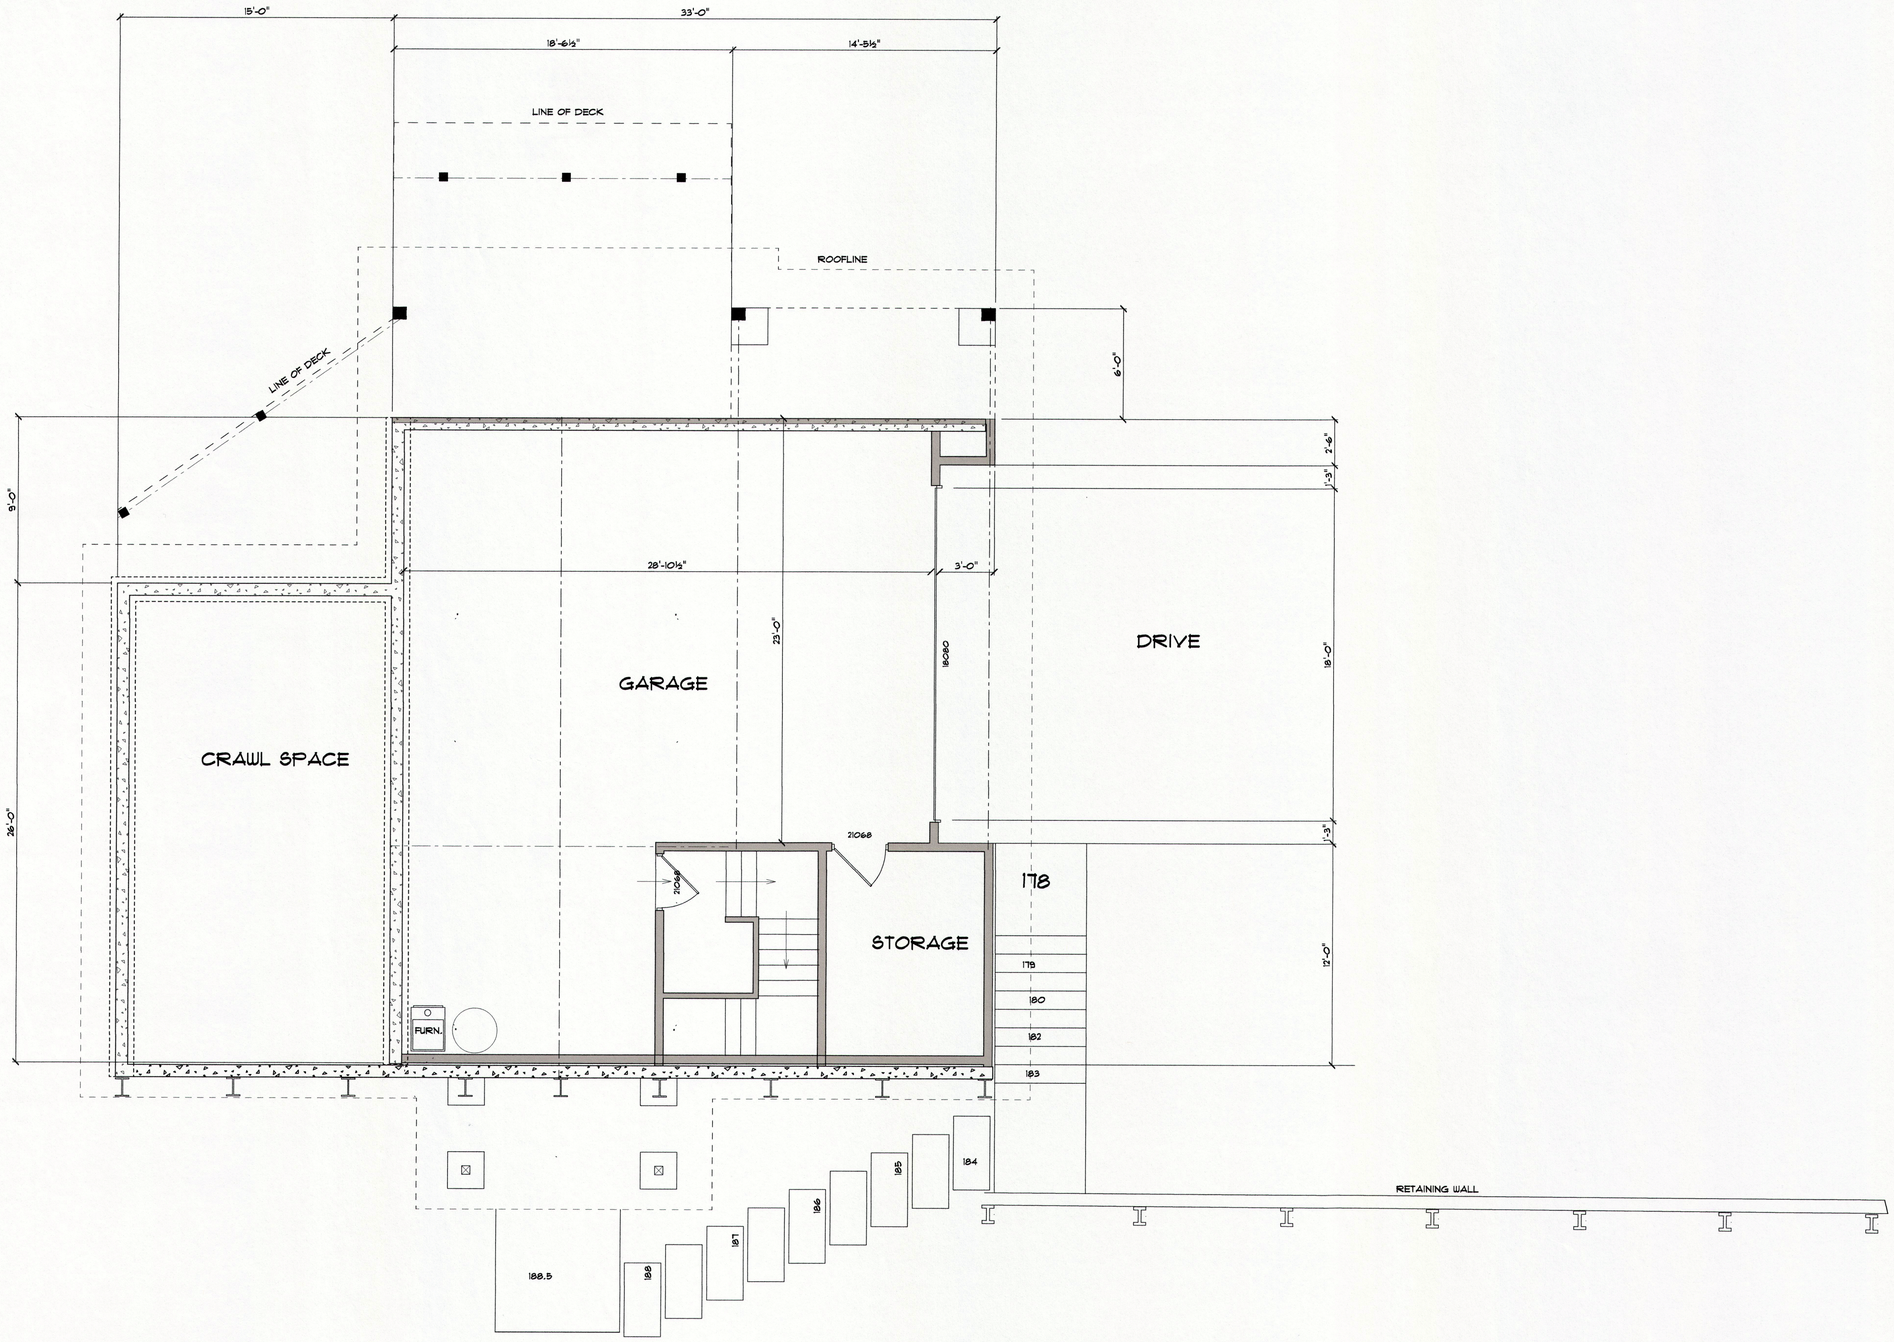

GARAGE AREA 1155 SF

RECEIVED
OCT 18 2016
CITY OF MERCER ISLAND
DEVELOPMENT SERVICE GROUP

430 REGISTERED ARCHITECT
RONALD R. HEALEY
STATE OF WASHINGTON

HEALEY-JORGENSEN ARCHITECHTS
425.454.3096
2956 222ND PL SE, SAMMAMISH, WA 98075

MI Treehouse, LLC,
5637 EAST MERCER WAY
MERCER ISLAND, WA.

GARAGE PLAN

SCALE 1/4" = 1'-0"

DATE 10-17-16

PROJECT NO. 14-074

SHEET NO. 2

COPYRIGHT © HEALEY-JORGENSEN ARCHITECTS, PLLC