POR. OF GOV. LOT 2, SW 1/4, SW 1/4, SEC. 12, TWP. 24N, RGE 4E, W.M.

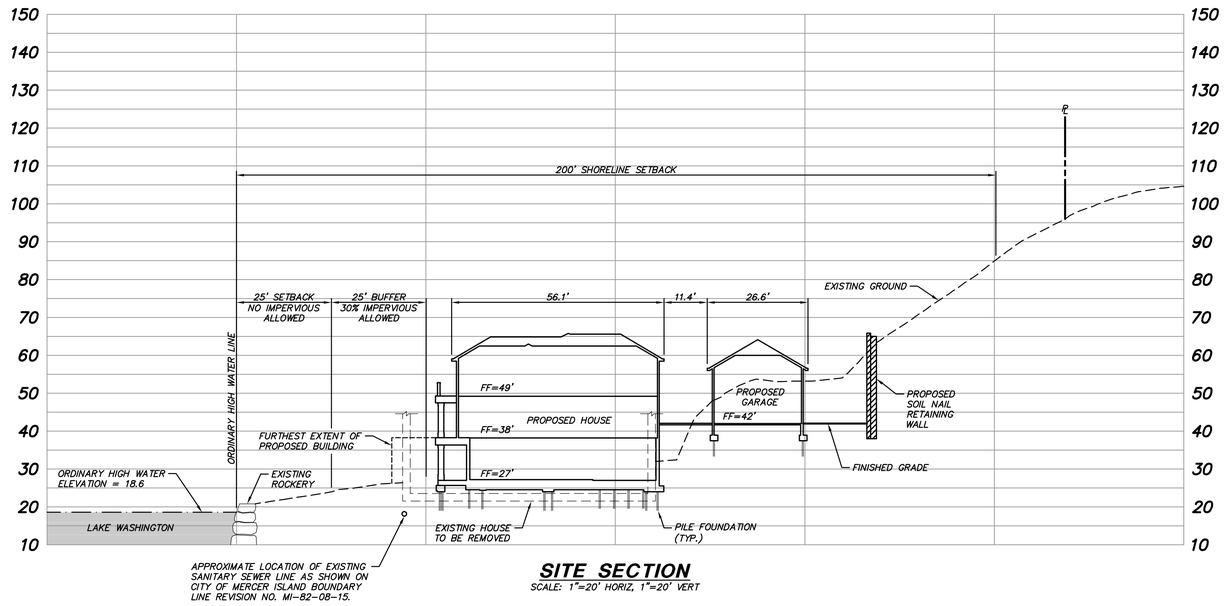

SITE SECTION

SCALE: 1"=20' HORIZ, 1"=20' VERT

triad

20300 Woodinville Snohomish Rd NE
Suite A • Woodinville, WA 98072
p: 425.415.2000 f: 425.486.5059
w: triadassociates.net

SHORELINE PERMIT PLAN
SITE SECTION

THE LADYBUG TRUST

OGDEN POINT RESIDENCE

CITY OF MERCER ISLAND, WASHINGTON

NO.	REVISION	DATE	BY	CK

DATE:
REVIEWED BY:

RICHARD A. TOMKINS, PE
PROJECT MANAGER

MARY MCDOWELL, PLS
PROJECT SURVEYOR

ADAM STRICKER, PE
PROJECT ENGINEER

PROJECT LANDSCAPE ARCHITECT

FIRST SUBMITTAL DATE:

SCALE: HORIZ.: 1"=20' VERT.: N/A

ADAM Y. STRICKER
STATE OF WASHINGTON
21600
PROFESSIONAL ENGINEER
4/19/2017

STAMP NOT VALID
UNLESS SIGNED AND DATED

JOB NUMBER LDYB0002

SHEET NUMBER 2 OF 2

© 2017 TRIAD ASSOCIATES

9:15, Apr 19, 2017 - 11:59am
P:\LDYB0000\0002\CADD\ECS SHEETS\Shoreline Permit\EC-SP-LDYB0002-SP.dwg, C02, EC-ES-LDYB0002 EC-TP-LDYB0002 SV-ES-LDYB0001 10581_F-CLEANED EC-ERR-LDYB0002-SP current-Region 1, VICINITY MAP.tif