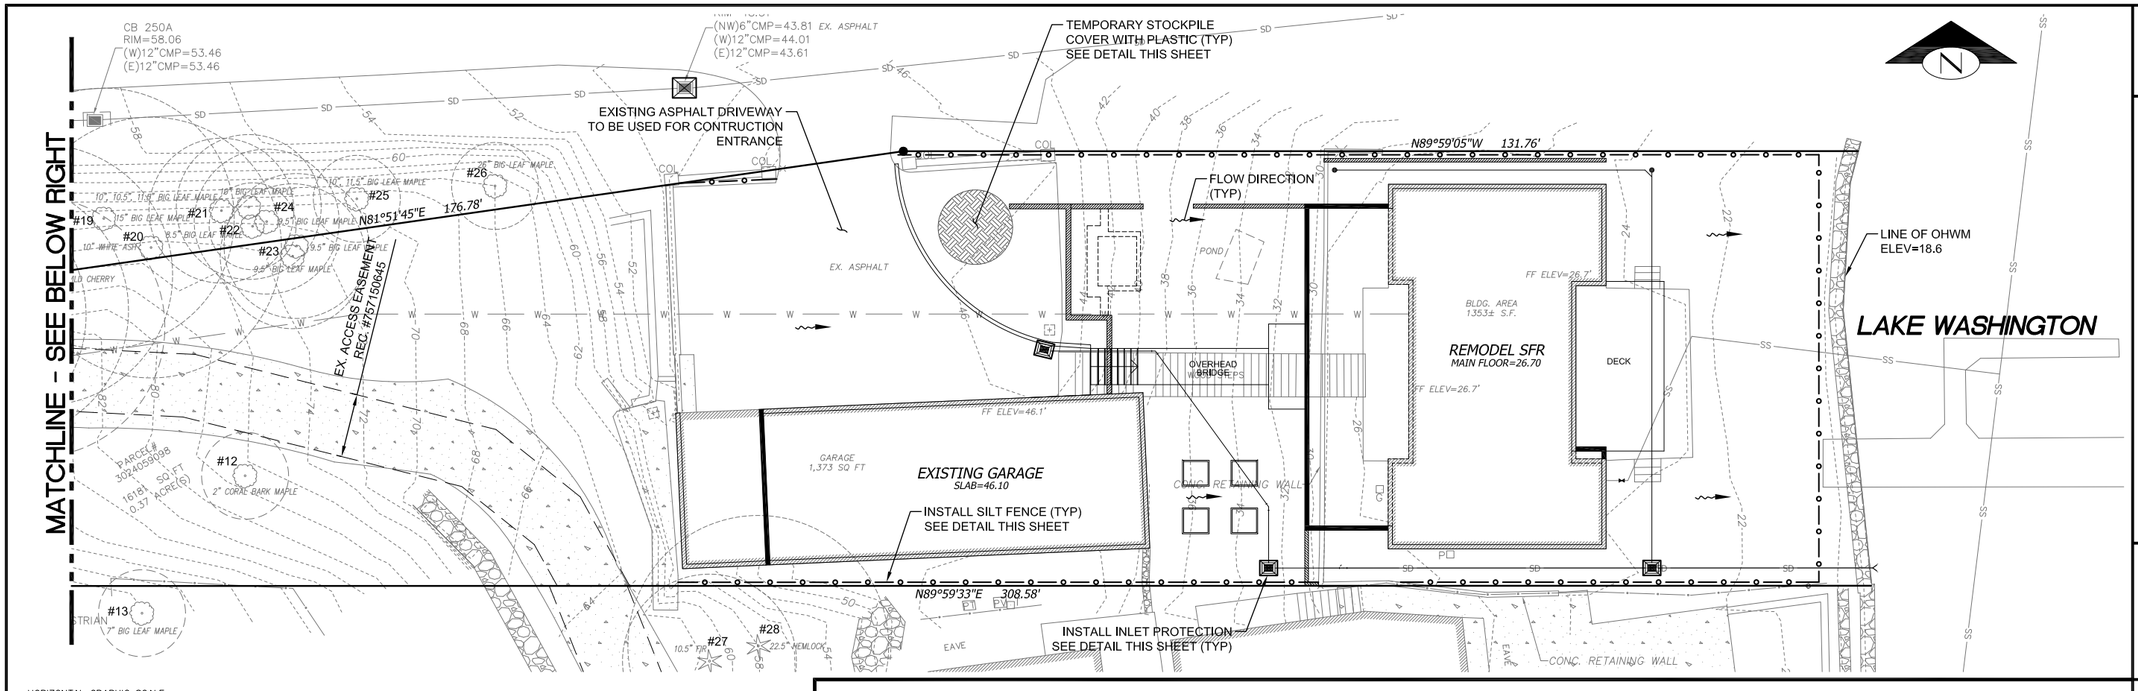

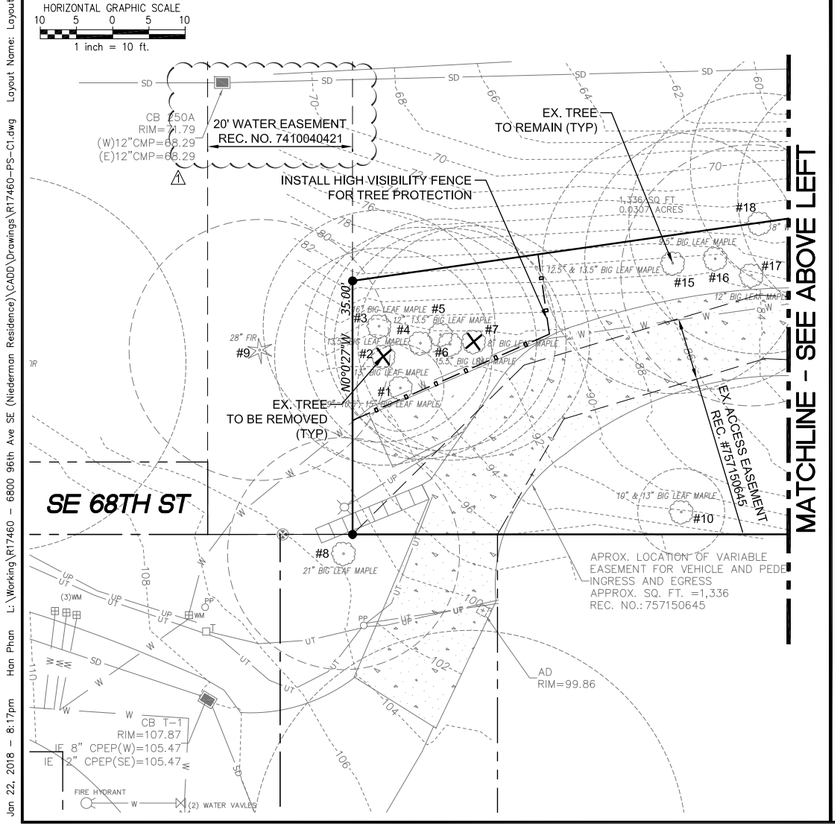

LEGEND

- PROPERTY LINE
- ADJACENT PROPERTY LINE
- RIGHT OF WAY LINE
- RIGHT OF WAY CENTERLINE
- EASEMENT LINE
- PROPOSED ADDITION STRUCTURE

811 Know what's **below.** **Call** before you dig.

TREE INVENTORY:

#1 - 9",10.5", 15"	BIG LEAF MAPLE	REGULATED-YES
#2 - 13"	BIG LEAF MAPLE	REGULATED-YES
#3 - 16"	BIG LEAF MAPLE	REGULATED-YES
#4 - 13.5"	BIG LEAF MAPLE	REGULATED-YES
#5 - 12.5", 13.5"	BIG LEAF MAPLE	REGULATED-YES
#6 - 15.5"	BIG LEAF MAPLE	REGULATED-YES
#7 - 8"	BIG LEAF MAPLE	REGULATED-YES
#8 - 21"	BIG LEAF MAPLE	REGULATED-YES
#9 - 28"	DOUGLAS FIR	REGULATED-YES
#10 - 10", 13"	BIG LEAF MAPLE	REGULATED-YES
#12 - 2"	CORAL BARK MAPLE	REGULATED-NO
#13 - 7"	BIG LEAF MAPLE	REGULATED-YES
#15 - 12.5", 13.5"	BIG LEAF MAPLE	REGULATED-YES
#16 - 9.5"	BIG LEAF MAPLE	REGULATED-YES
#17 - 12"	BIG LEAF MAPLE	REGULATED-YES
#18 - 8"	WILD CHERRY	REGULATED-YES
#19 - 15"	BIG LEAF MAPLE	REGULATED-YES
#20 - 10"	WHITE ASH	REGULATED-YES
#21 - 10", 10.5", 11.5"	BIG LEAF MAPLE	REGULATED-YES
#22 - 8.5"	BIG LEAF MAPLE	REGULATED-YES
#23 - 9.5"	BIG LEAF MAPLE	REGULATED-YES
#24 - 9.5"	BIG LEAF MAPLE	REGULATED-YES
#25 - 10", 11.5"	BIG LEAF MAPLE	REGULATED-YES
#26 - 26"	BIG LEAF MAPLE	REGULATED-YES
#27 - 10.5"	GRAND FIR	REGULATED-YES
#28 - 22.5"	HEMLOCK	REGULATED-YES

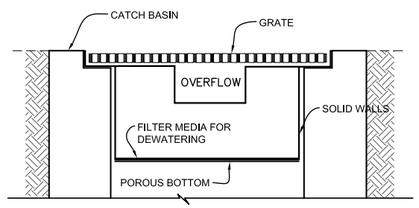

NOTES:
THIS DETAIL IS ONLY SCHEMATIC. ANY INSERT IS ALLOWED THAT HAS A MIN. 0.5 CUBIC FEET OF STORAGE WITH THE MEANS TO DEWATER THE STORED SEDIMENT, PROVIDE AN OVERFLOW, AND CAN BE EASILY MAINTAINED.

INLET PROTECTION DETAIL
PER 2016 KCSWDM FIGURE C.3.9.B
SCALE: NONE

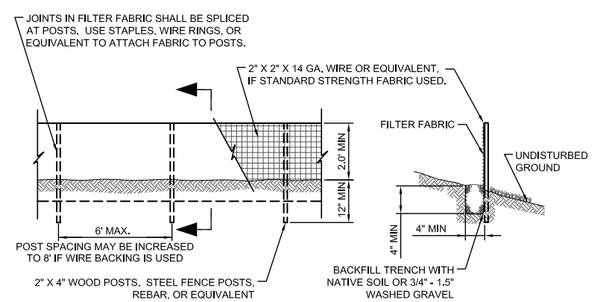

NOTES:
FILTER FABRIC FENCES SHALL BE INSTALLED ALONG CONTOUR WHENEVER POSSIBLE.

SILT FENCE DETAIL
PER 2016 KCSWDM FIGURE C.3.6.A
SCALE: NONE

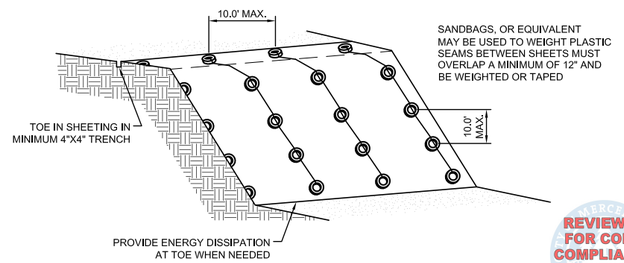

PLASTIC COVERING DETAIL
PER 2016 KCSWDM FIGURE C.3.4.A
SCALE: NONE

REVIEWED FOR CODE COMPLIANCE
April 25, 2018
SITE COPY
MERCER ISLAND

REFERENCE SHEET NO.	SHEET
C1	1 OF 3 SHEETS

NIEDERMAN RESIDENCE
6800 96TH AVE SE
MERCER ISLAND, WA 98040

TREE PROTECTION PLAN
TESC PLAN AND DETAILS

HAN H. PHAN — STATE OF WASHINGTON — 42815 — REGISTERED PROFESSIONAL ENGINEER — 2022

PBG, LLC
Land Development and Civil Engineering Consultants
5130 South 166th Lane
SeaTac, WA 98188
T (206) 229-6422

JOB NO.	ISSUE DATE
R17650	1-22-2018

DESIGNED BY:	L. VU
DRAWN BY:	L. VU
CHECKED BY:	H.H. PHAN
PROJ. MNGR:	H.H. PHAN

NO.	DATE	BY	REVISION DESCRIPTION
1	1-22-18	HPH	SUB 2 PERMIT

Jan 22, 2018 - 8:17pm Han Phan L:\Working\R17460 - 6800 96th Ave SE (Niederman Residence)\CADD\Drawings\R17460-PS-C1.dwg Layout Name: Layout1